


12851 WESTMORELAND FARM RD

00742217

12/26/2007


duponbj

Groundwater and Wastewater Services File Imaging Project
May 2007
Barcode Font = IDAutomationHC39M

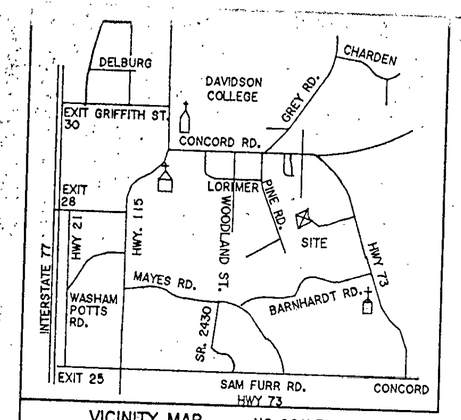

VICINITY MAP NO SCALE



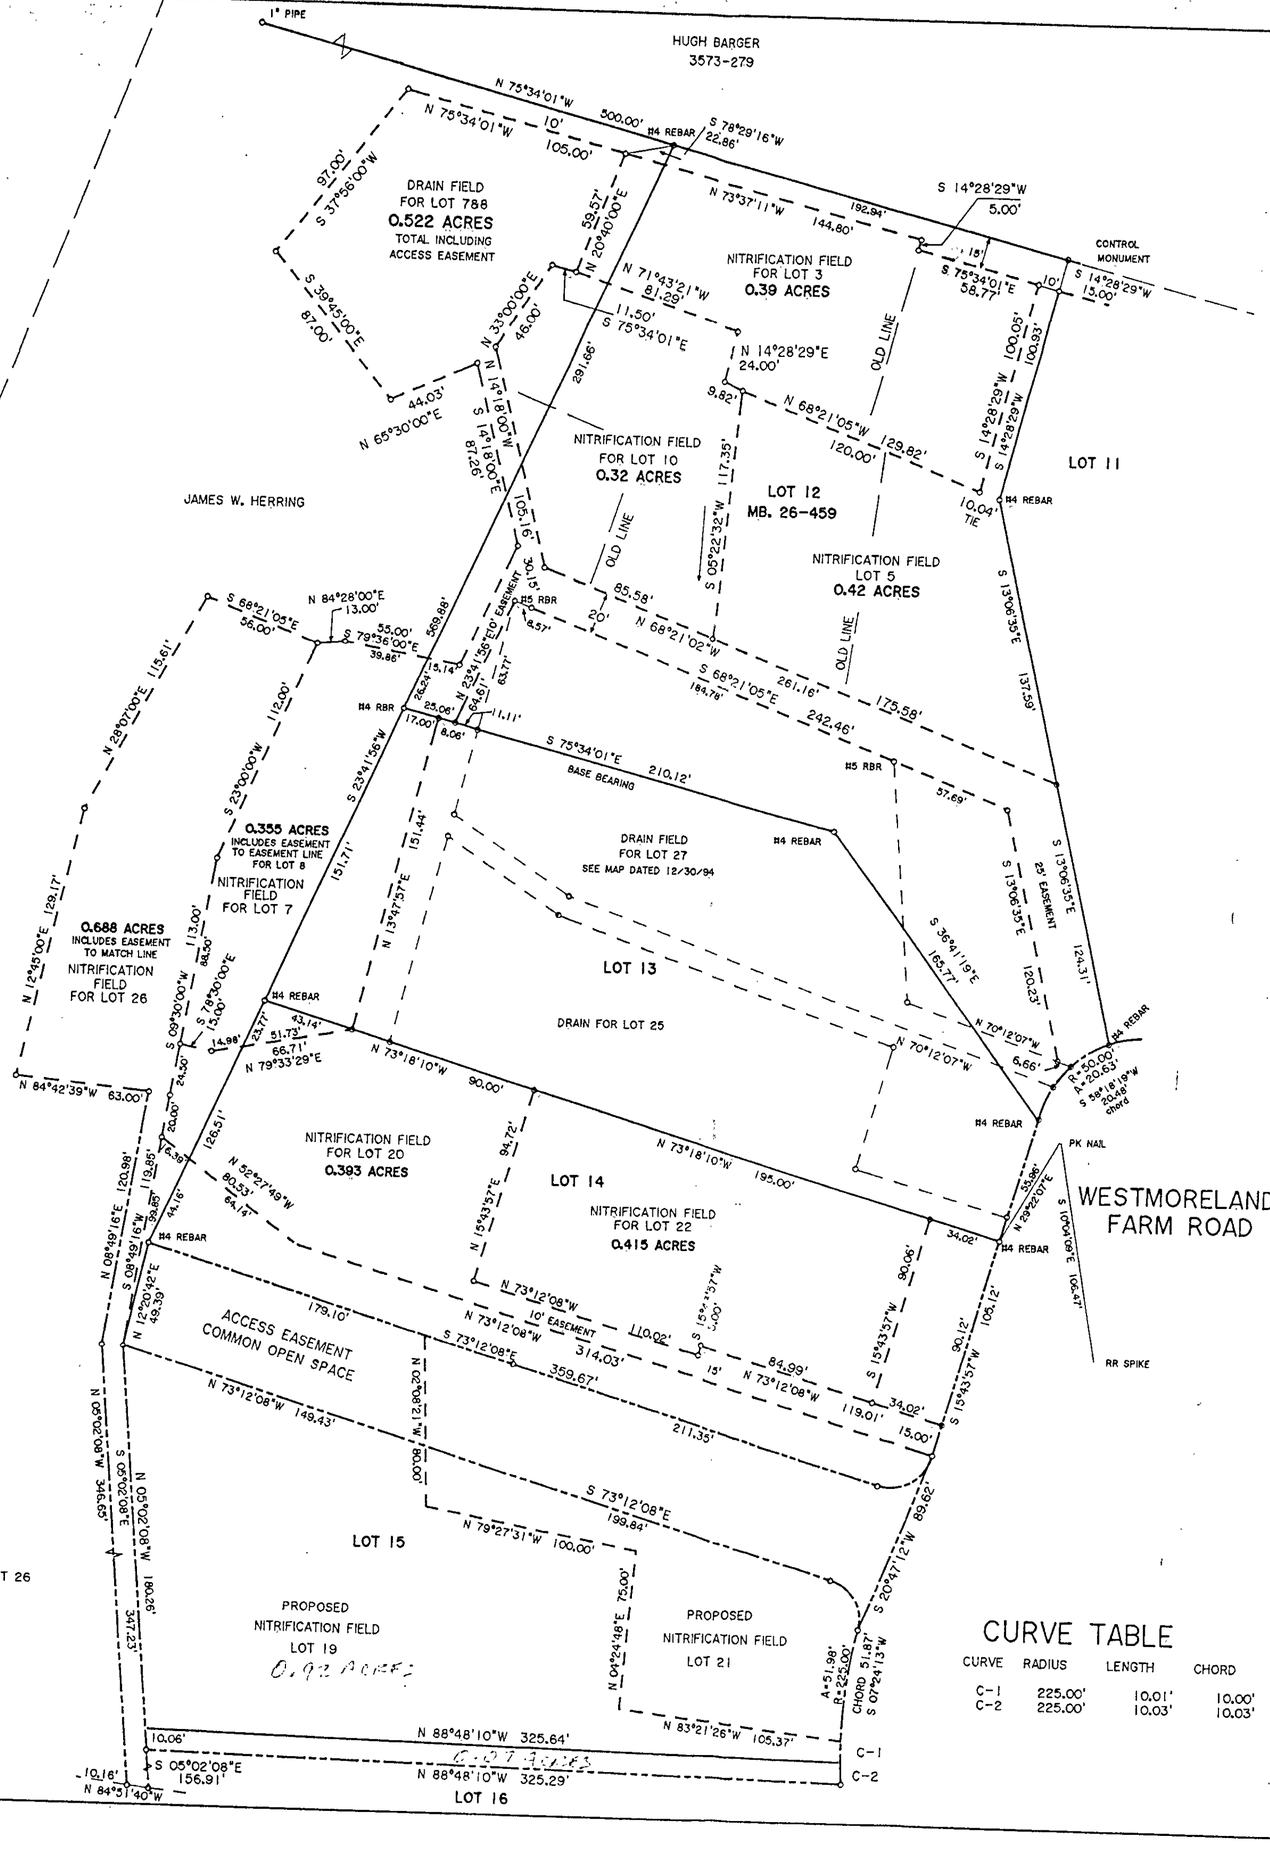

LEGEND

- PROPERTY LINE
- TIE LINE
- UNSURVEYED LINE
- RIGHT-OF-WAY
- SETBACK LINE
- BACK OF CURB, PAVEMENT
- CP ○ COMPUTED POINT
- PP ○ POWER POLE

NOTES:

1. This property ____IS NOT____ located in a designated flood zone.
2. Area determined by coordinate computation.
3. CP denotes computed point, no monument found or set.
4. All distances are horizontal ground distances.
5. Property is subject to any right-of-ways and easements of record.
6. Underground utilities not located as of this date.
7. This map does not represent an actual field survey of the drain field for lots 788, information taken from previous work, MB. 26-459 and
8. This map does not represent an actual field survey of the drain field for lot 21, information taken from previous work, MB. 26-459.
9. This revision 06/22/99 uses previous field work and existing monuments to make the revisions requested by Tim Whittaker.
10. This map creates a drainfield for lot 19 and represents the placement of monuments to divide Lot 15 for the purpose of drainfields.

REVISED 12/10/99 RJL CREATE 10' WIDE PARCEL ON LOT 15 AND SHOW DRAINFIELD FOR LOT 19
REVISED 06/22/99 RJL REDIVISION OF DRAIN FIELDS FOR LOTS 3,5&10
REVISED 02/23/99 RJL REVISED DIVISION OF LOT 15 (DRAIN FOR LOT 21)
REVISED 10/12/98 RJL DIVIDED LOT 15
REVISED 06/29/98 RJL EASEMENT TO LOT 26 DRAINFIELD
REVISED 06/23/98 RJL LOT 26 WEST LINES

CURVE TABLE

CURVE	RADIUS	LENGTH	CHORD	CH.BEARING
C-1	225.00'	10.01'	10.00'	S 00°29'21"E
C-2	225.00'	10.03'	10.03'	S 03°02'24"E

DRAIN FIELD PLAT

FOR

LOTS 7, 20, 22, 26 & LOT 21

PROPERTY OF

JAMES W. HERRING & wf. PHYLLIS

PART OF LOT 12 WESTMORELAND FARM, MB. 26-459
PART OF DRAIN FIELD EASEMENTS MB 26-459
DEWEESE TOWNSHIP, MECKLENBURG COUNTY
DAVIDSON, NORTH CAROLINA
MARCH 5, 1997

50 0 50 100 150
GRAPHIC SCALE - FEET SCALE 1" = 50'

PYRAMID
LAND SURVEYING
RUFUS JACKSON LOVE
PROFESSIONAL LAND SURVEYOR L-2844
P.O. Box 11
Davidson, NC 28036
(704) 892-4249

NORTH CAROLINA L-2844 SEAL RUFUS JACKSON LOVE
12/10/99