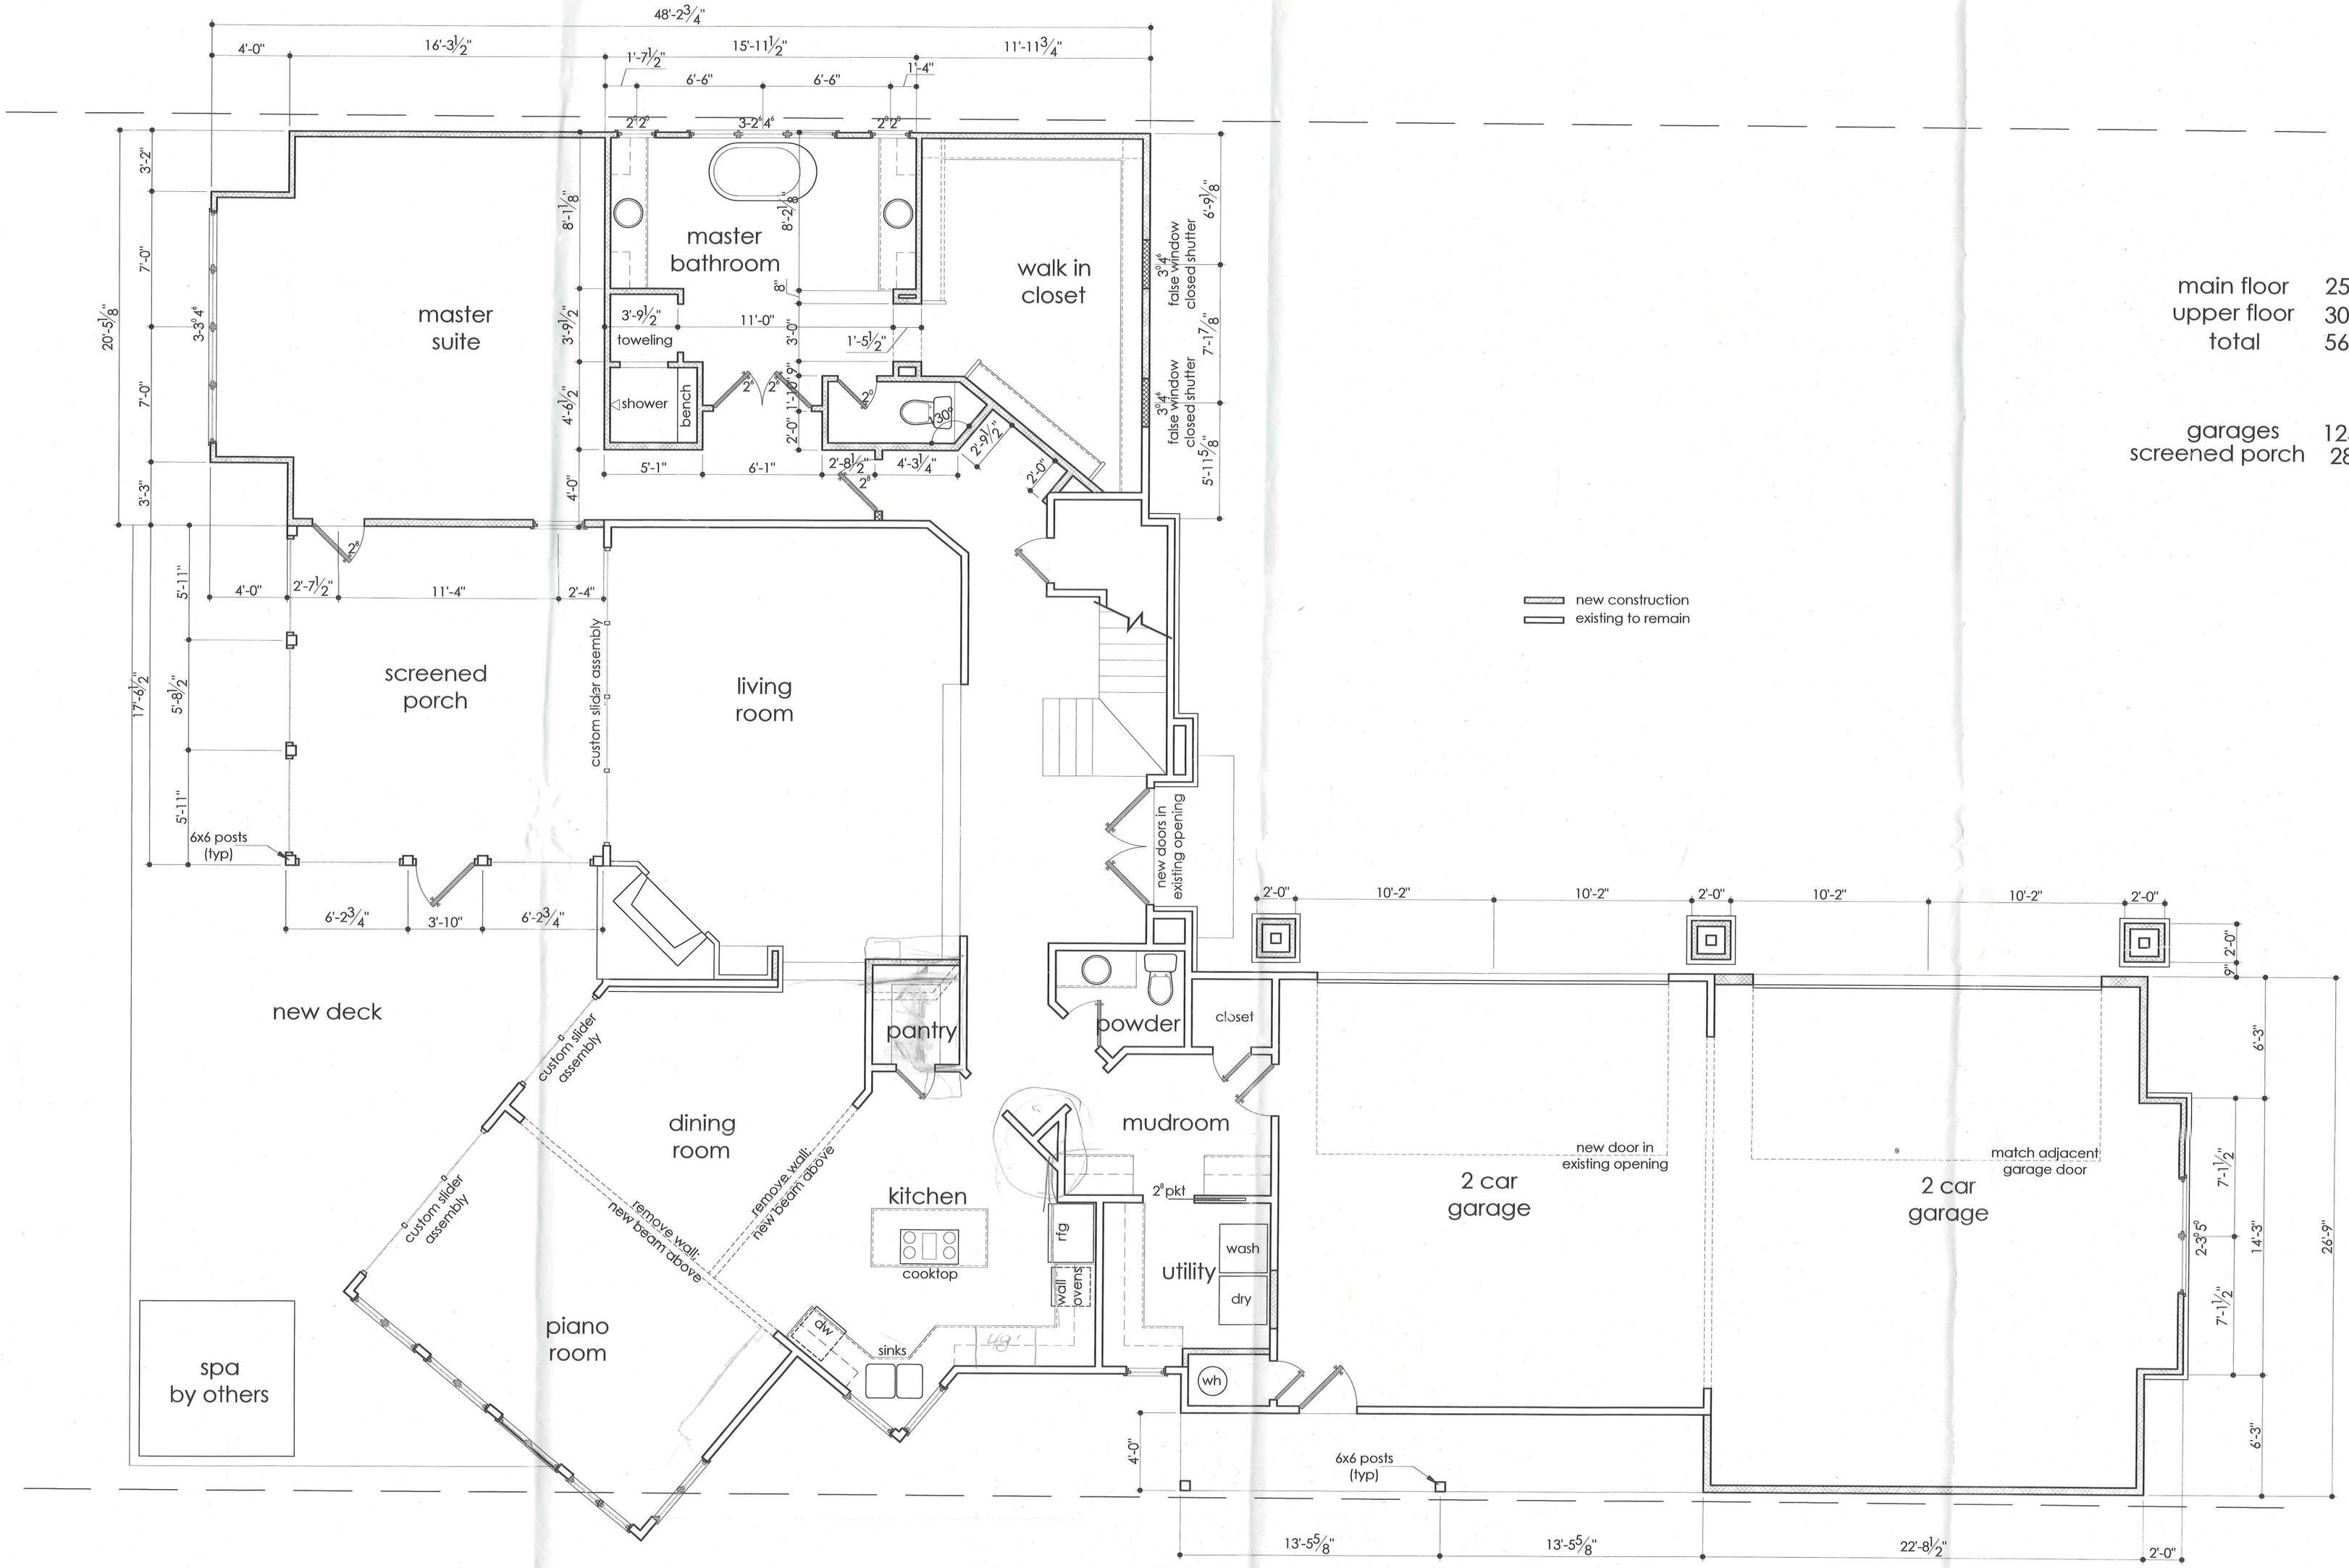


new construction
existing to remain

main floor	2579
upper floor	3075
total	5654
garages	1258
screened porch	285

scale
0" 1'-0" 3'-0" 5'-0"
6" 2'-0" 4'-0"

© copyright 2016

IDEA FACTORY
704.491.2060
www.ideafactorydesign.blogspot.com

Custom Homebuilder

Winton Residence
16109 North Point Road
Huntersville, NC

Main Floor
10.30.16

4