

3138 PINEY GROVE RD

16515134

4/15/08

marliwr

Groundwater and Wastewater Services File Imaging Project

May 2007

Barcode Font = IDAutomationHC39M

4/17/95

Fee $300.00 Due

$150.00 Paid 4/17/95

Rec 150.00 sent refer installation

~~Wayne Rd (D) Surface Water (T)~~ ~~Doolittle (D) Pine Grove Rd (D)~~ 44379 6/11/92 - 6/18/92

W. Harris Tidewild (D) Pineview Grove Rd.

INDIVIDUAL WATER AND WASTEWATER SYSTEMS PROGRAM
APPLICATION FOR SERVICES

Transfer fee, from file of previous owner

☐ CRT

Mecklenburg County Health Dept.
Environmental Health Division
c/o Hal Marshall Ctr., Suite 211
700 N. Tryon St.
Charlotte, NC 28202

(704)336-5102

Date:

PERSON FILING APPLICATION:
NAME: GRAVES (last) ~~KINNETH~~ ORRIE (first) H (mi)
ADDRESS: 6316 PINTO PL PHONE: (704) 598-6642
CITY: Charlotte STATE: NC ZIPCODE: 28213

PROPERTY OWNER:
NAME: GRAVES (last) ORRIE (first) H (mi)
ADDRESS: 6316 Pinto Pl PHONE: (704) 598-6642
CITY: Charlotte STATE: NC ZIPCODE: 28213

PROPERTY INFORMATION (FROM ENGINEERING FORM):
TAX/PARCEL NUMBER: 65-157-34
STREET ADDRESS: 3138 Pine Grove Rd
ZONING:

Township (check one):
☒ 0 Mecklenburg County ☐ 2 Davidson ☐ 4 Pineville ☐ 6 Huntersville
☐ 1 Charlotte ☐ 3 Cornelius ☐ 5 Matthews ☐ 7 Mint Hill

SUBDIVISION OR MOBILE HOME PARK NAME:

LOT NUMBER: LOT SIZE (in acres):

TYPE APPLICATION (check one):
☒ SOIL TEST - INDIVIDUAL LOT (D)
☒ NEW CONSTRUCTION ON VACANT LOT - 4 BEDROOMS OR LESS (N)
☐ EXCHANGE MOBILE HOME - SAME # BEDROOMS (Y)
☐ ADDITION - INCREASE ROOMS/OCCUPANCY/MOBILE HOME SIZE (A or M)
☐ COMMERCIAL OR INDUSTRIAL (N)
☐ SOIL TEST DEVELOPMENT (P)
☐ ADDITION - GARAGE OR RENOVATION/NO MAJOR CHANGES (X)
☐ MODIFIED /ALTERNATIVE/ OR RESIDENCE > 4 BEDROOMS (Z)
☐ REPAIR TO SYSTEM (R)

RESIDENTIAL PROPERTY (Type Building, check one):
☐ SINGLE MOBILE HOME (S) ☐ HOUSE (H) ☐ MULTIPLE FAMILY (U)
☐ DOUBLE WIDE (D) ☐ MODULAR HOME (M) ☐ OTHER _____ (O)

NUMBER BEDROOMS: 4 NUMBER OCCUPANTS: 4
SYSTEM CLASSIFICATION:

COMMERCIAL/INDUSTRIAL PROPERTY:
Type Business _____ # Employees ___ Per Shift ___ ___ ___
Industrial Wastes (Y/N) ___
Underground Storage Tanks On Property (Y/N) ___ Type _____

WATER SUPPLY (check one):
☐ Community (C) ☐ Shared Well (S)
☒ ~~Municipal~~ (M) ☐ Other 'spring' (O)
☐ Private Well (P)

FUTURE ADDITIONS - ALL PLANNED ADDITIONS MUST BE ENTERED (check all that apply):
☐ Swimming Pool ☐ Jacuzzi ☐ Stable/Barn ☐ Workshop ☐ None
☐ Garage ☐ Storage Building ☐ Deck/Patio ☐ Bedrooms ☐ Other

The undersigned, owner, or legal agent for the owner, of the property described above as the "JOB LOCATION" has read the foregoing application, acknowledges that the contents of same are true, and authorizes agents of the MECKLENBURG COUNTY HEALTH DEPARTMENT to enter onto the property for the purpose of processing this request.

Signed: X Orrie Graves Date: X 4-7-95

NOTICE:

The undersigned, an authorized agent of the MECKLENBURG COUNTY HEALTH DEPARTMENT, certifies that the Department has approved the the Request for the Job Location contained in this document. This approval is granted in accordance with the provisions of Laws And Rules For Sanitary Sewage Collection, Treatment And Disposal in effect at the time of issuance of the permit and is subject to the following provisions:

...No work shall be conducted on the septic tank system until an installation, Construction, Alteration and/or Repair approval is granted by this Department.

...This permit is not transferable.

☐ IMPROVEMENT PERMIT - VALID 60 MONTHS FROM ISSUANCE
☐ MOBILE HOME EXCHANGE APPROVAL - VALID 6 MONTHS FROM ISSUANCE
☐ ADDITION/RENOVATION APPROVAL - VALID 1 YEAR FROM ISSUANCE

... unsuitable due to available space - suggest they ask for sewer evaluation
8-17-95 Kelly Landell wants O.S.S. call design is split chambered system serviced by pump for this house - needs survey showing house site on lot.
8-18-95 left message at 598-6642 asking for survey showing lot + house in order to draw permit. CT

Environmentalist Date

Director or Authorized Section Head Date

WATER ... 122791



COPY

PROPOSED PLOT PLAN


HEALTH DEPARTMENT
ENVIRONMENTAL HEALTH DIVISION
700 NORTH TRYON STREET
CHARLOTTE, NC 28202
PHONE (704) 336-5102

1420A

FILE: ~~462-K~~

TC: 165-151-34

Draw in and name all roads adjoining the property. Draw in and accurately dimension the lot concerned. Accurately indicate property boundaries proposed and/or existing structures and driveways, underground utilities, and wells and springs within 100 feet of the proposed building or drainfield.

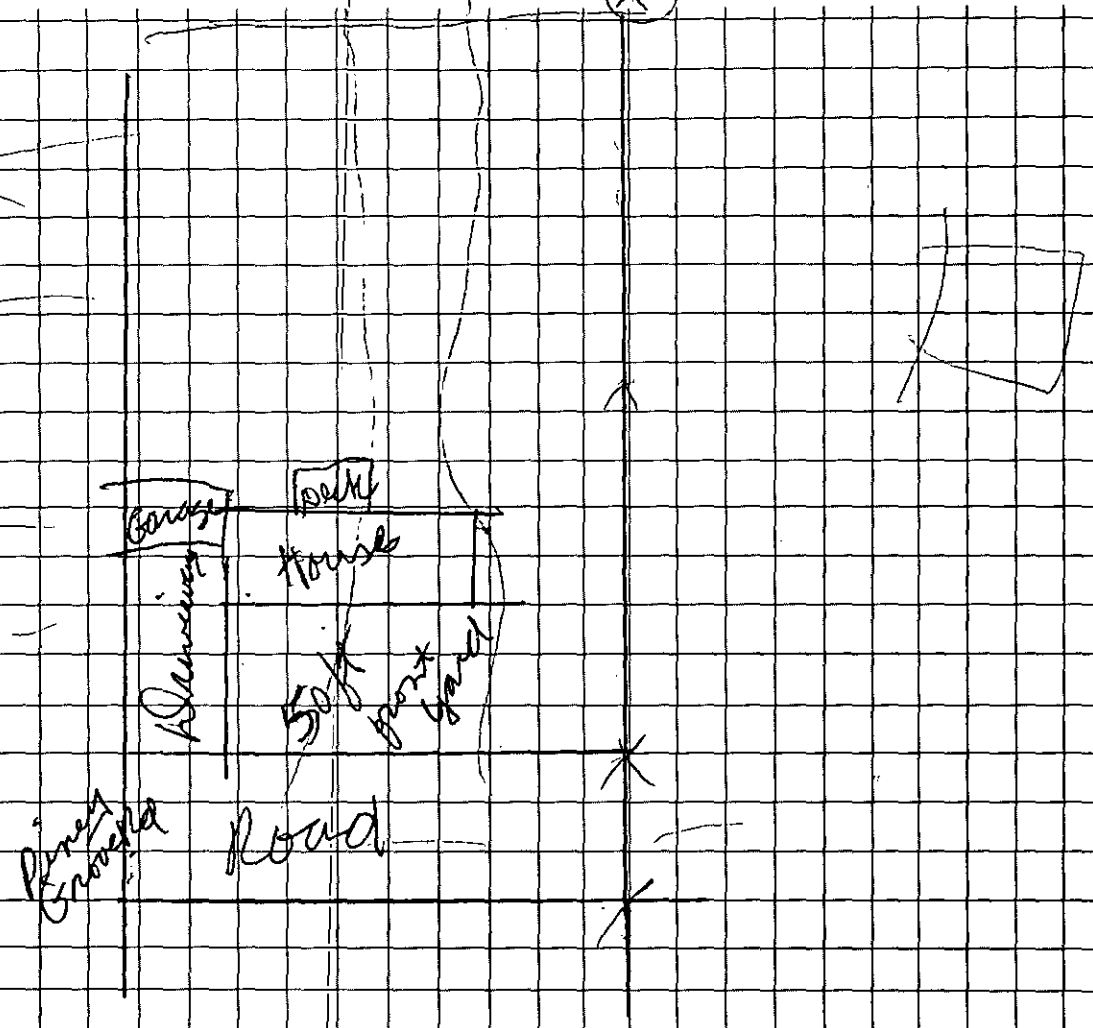


Chris Graves
OWNER/AGENT SIGNATURE

DATE 4-7-95

APPROVAL DATE 4

White - Health Department's Copy | Canary - E.H.S. Copy | Pink - Owner's Copy

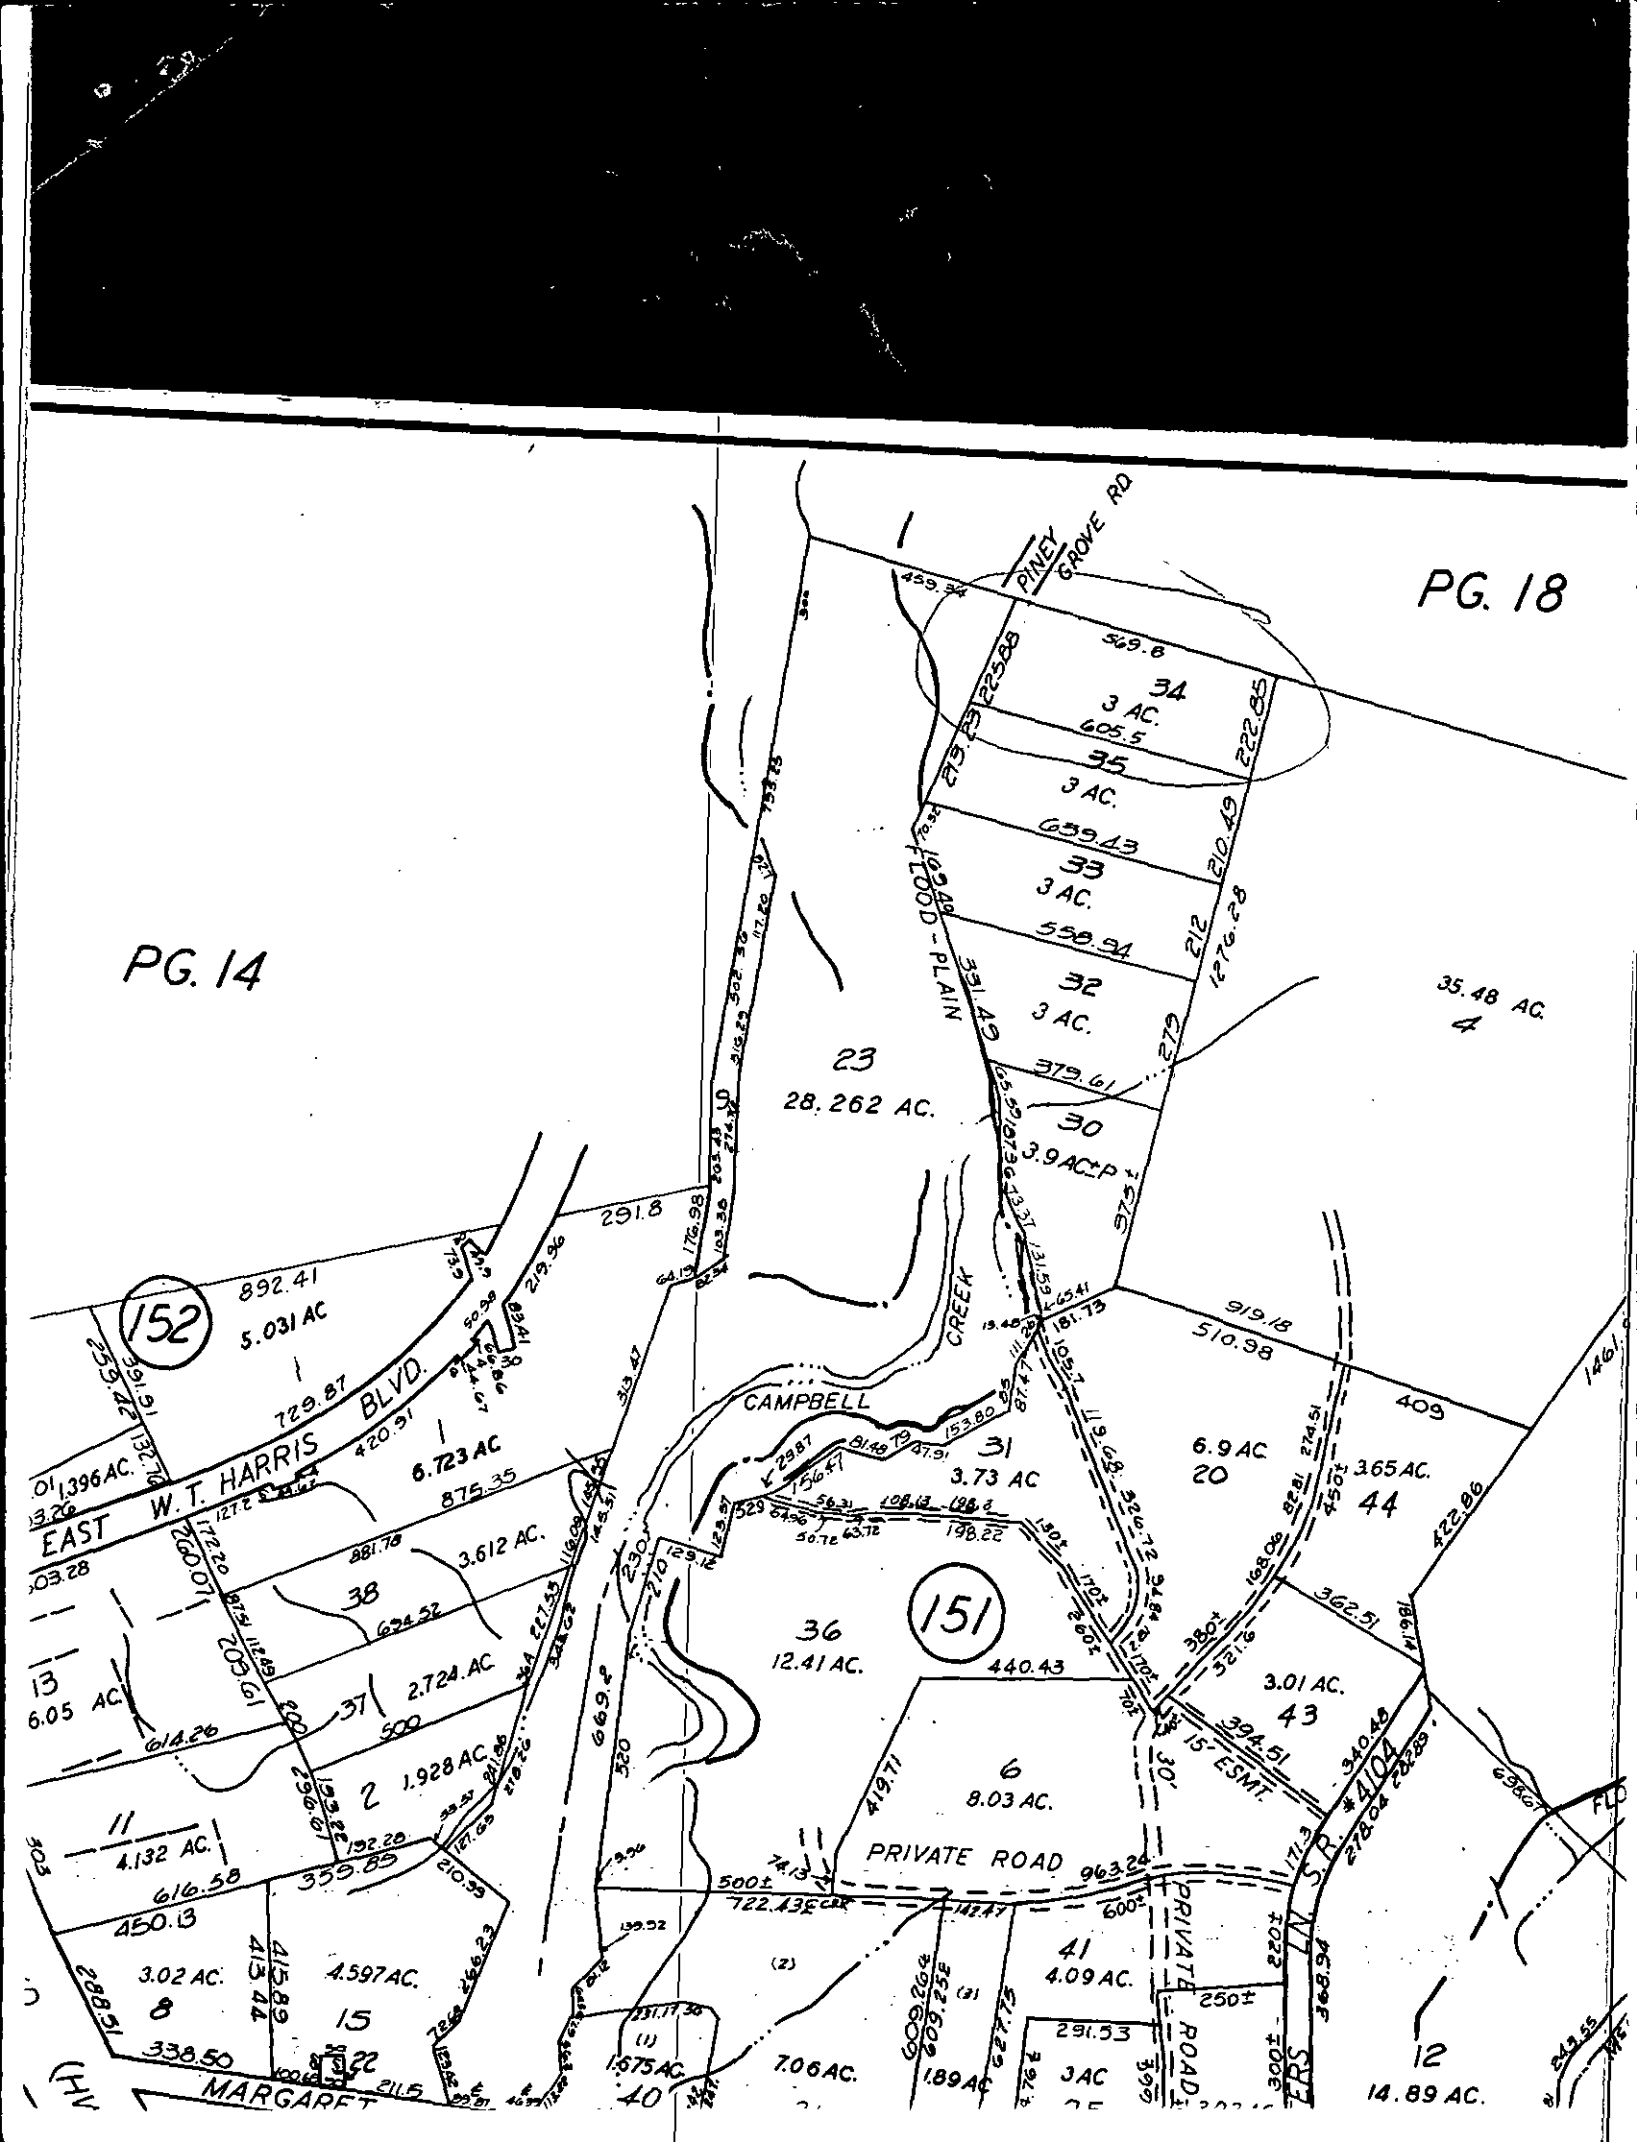
PG. 18
PG. 14
PINEY GROVE RD
459.34
569.6
34
3 AC.
605.5
35
3 AC.
659.43
33
3 AC.
558.94
32
3 AC.
379.61
30
3.9 AC±
23
28.262 AC.
FLOOD - PLAIN
CREEK
CAMPBELL
31
3.73 AC
6.9 AC
20
35.48 AC.
4
365 AC.
44
409
919.18
510.98
422.86
362.51
3.01 AC.
43
394.51
15' ESMT.
340.46
S.R. #4104
278.04
PRIVATE ROAD
963.24
722.43
500±
600±
41
4.09 AC.
PRIVATE ROAD
250±
291.53
3 AC
12
14.89 AC.
36
12.41 AC.
151
440.43
6
8.03 AC.
419.71
669.2
520
230
210
129.12
198.22
152
892.41
5.031 AC
729.87
1,396 AC.
6.723 AC
875.35
3.612 AC.
38
634.52
2.724 AC.
37
500
1.928 AC.
2
881.78
260.07
203.61
614.26
13
6.05 AC
11
4.132 AC.
616.58
355.85
450.13
3.02 AC.
8
4.597 AC.
15
338.50
MARGARET
211.5
1.675 AC.
40
7.06 AC.
1.89 AC
291.8
219.96
176.98
263.48
274.32
332.36
331.49
212
210.49
222.85
225.88
276.28
279
375±
181.73
153.80
147.91
156.47
129.87
81.48
79
108.13
198.6
56.31
64.96
50.72
43.72
326.72
348.4
274.51
450±
82.81
168.08
380±
321.6
170±
260±
394.51
340.46
278.04
228.29
6.96.67
369.94
272±
300±
609.26
609.25
227.5
399
249.55
14.61
186.14

MECKLENBURG COUNTY HEALTH DEPARTMENT
SITE EVALUATION REPORT
SERIAL NUMBER 028608

File: 142-A Action 2






Charlotte N.C. 28213

Comments: Prop. Review, 3 bdrm/1 1/2 ba, LTAR

Described by: William B. Mackie


Date: 6-13-95

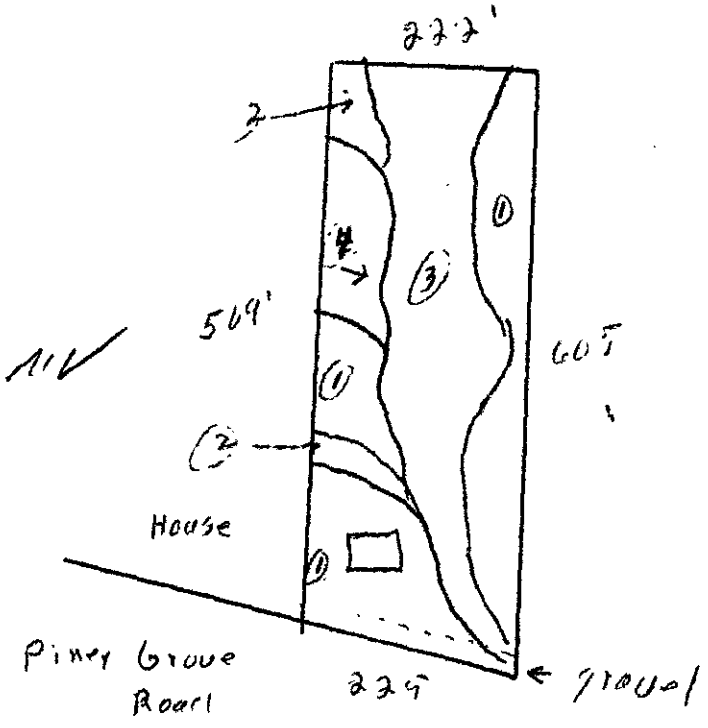

***** EVALUATION KEY *****

S = Suitable U = Unsuitable
PS = Provisionally Suitable
The "Area Classification" below indicates the suitability of areas in the diagram.

FACTORS	AREA 1	AREA 2	AREA 3	AREA 4	AREA 5	AREA 6
Topography	(S) PS U 6-12%	S PS (U) Complex Slopes	S PS (U) Drainageway	(S) PS U 8-15%	S PS U	S PS U
Texture	S (PS) U slightly Exp. Clay	S PS U —	S PS U —	S (PS) U slightly Exp. Clay	S PS U	S PS U
Structure	S (PS) U Blocky	S PS U —	S PS U —	S (PS) U Blocky	S PS U	S PS U
Drainage	(S) PS U T@ 48" w. Mottles	S PS U —	S PS U —	S (PS) U T@ 36" soil wetness	S PS U	S PS U
Depth	S (PS) U 36-48"	S PS U —	S PS U —	S PS (U) 11-24"	S PS U	S PS U
Restrictive Horizons	(S) PS U >48"	S PS U —	S PS U —	S (PS) U >36"	S PS U	S PS U
Available Space	S PS (U) Restricted	S PS U —	S PS U —	S PS (U) Restricted	S PS U	S PS U
Other (specify)	S PS U	S PS U	S PS U	S PS U	S PS U	S PS U
Soil Group/Series	III Pacolet/Ult.	Complex Slopes	Drainageway	III Pacolet/Ult.		
Area Classification	S PS (U)	S PS (U)	S PS (U)	S PS (U)	S PS U	S PS U

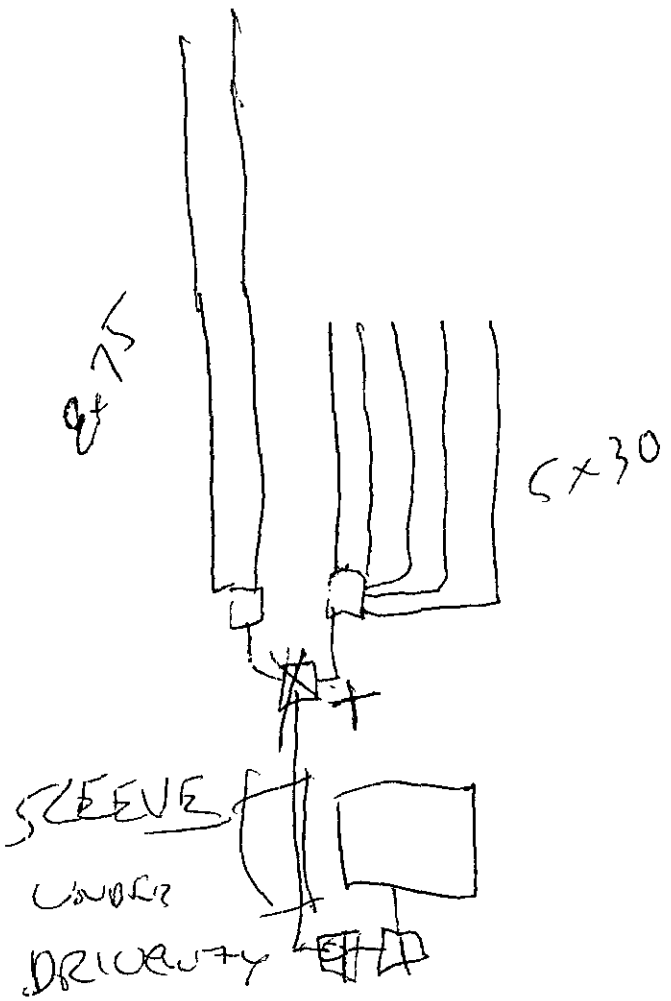
5x30
SLEEVE
DRIVER


R. C. S., Inc.

Septic Tank Installation & Service

LINETTE McCONNELL
3138 PINEY GROVE ROAD

Stafford Street
Post Office Box 708
Monroe, North Carolina 28111
Phones: 704-283-7539 or 376-9359

1"=60'

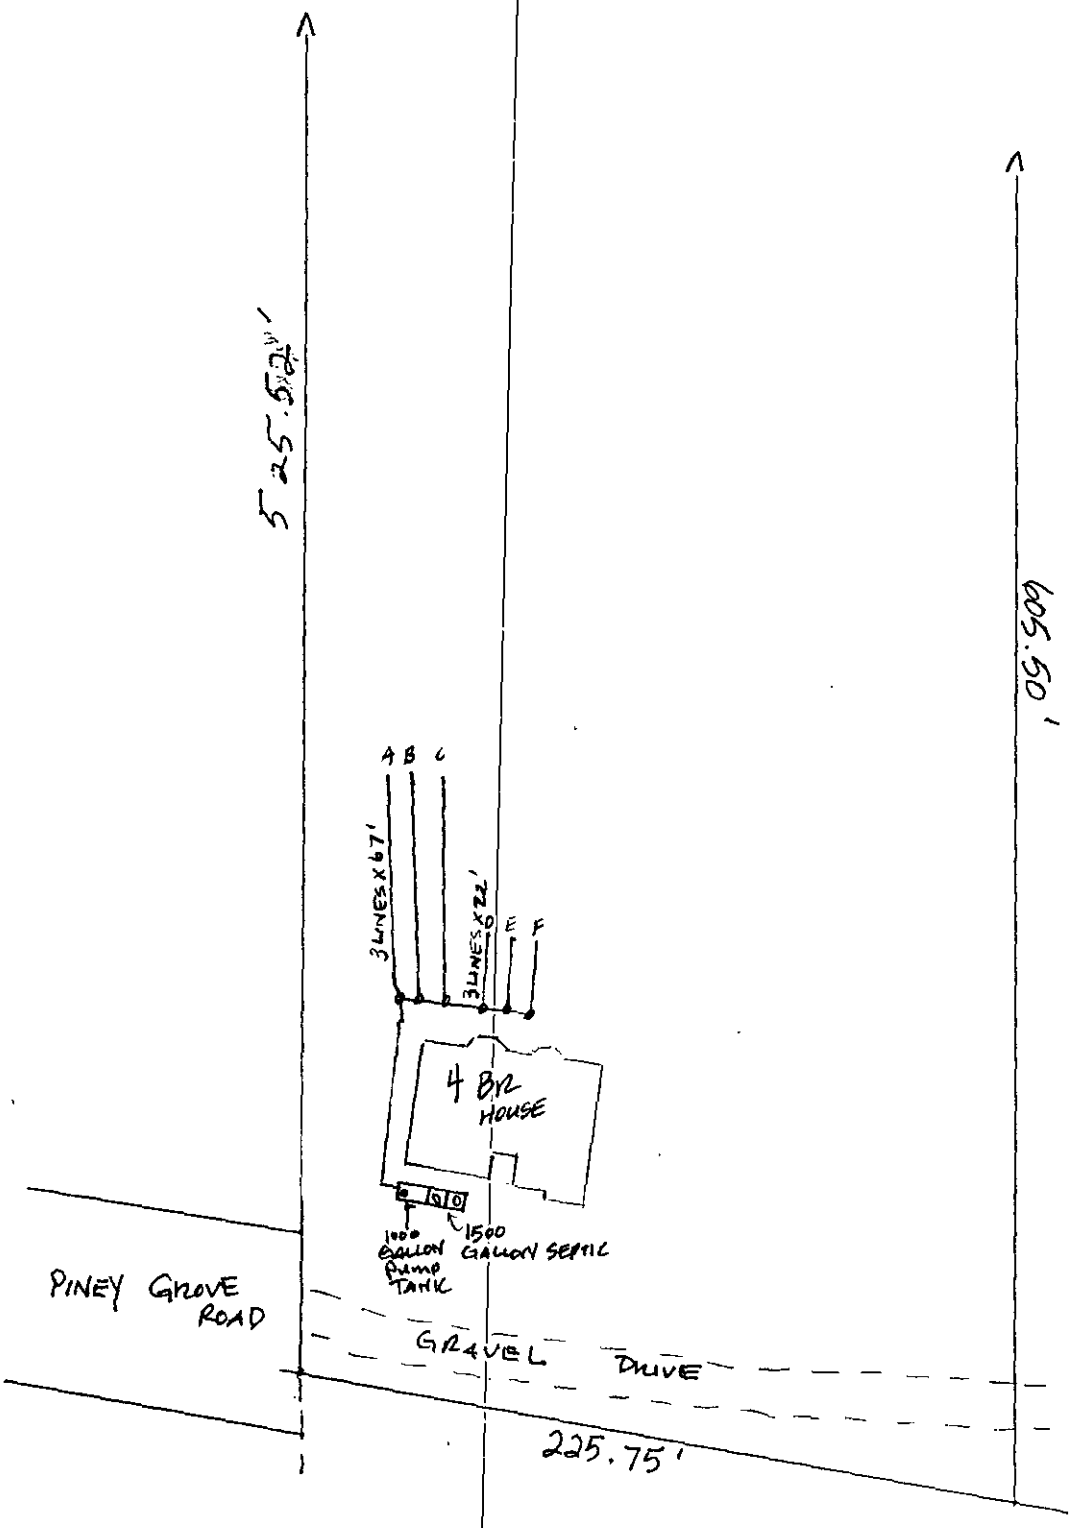

LINETTE McCONNELL
3138 PINEY GROVE ROAD

R. C. S., Inc.

Septic Tank Installation & Service

Stafford Street
Post Office Box 708
Monroe, North Carolina 28111
Phones: 704-283-7539 or 376-9359

LINE	LINE LENGTH	# PANELS PER LINE	2 HOLES/PANEL # HOLES/LINE	5/32" HOLE FLOW/HOLE	FLOW PER LINE	STANDUP PIPE LENGTH
A	67'	15	30	.41	12.3	2'
B	67'	15	30	.41	12.3	2'
C	67'	15	30	.41	12.3	2'
D	22'	5	10	.41	4.10	2'
E	22'	5	10	.41	4.10	2'
F	22'	5	10	.41	4.10	2'
	267'	60	90		49.20GPM	

HEAD PRESSURE

$\left(\frac{60}{100}\right) \times 2.2 = 1.32$

1.2×1.32

$= 1.58$ FT.

10 FT. + 2 FT. + 1.58 FT. = 13.58 FT.

PUMP REQUIREMENTS

49.20 GPM @ 14 FT OF TDH

GALLONS DOSED PER CYCLE

60 PANEL × 3.6 = 216 GALLONS

THIS IS TO CERTIFY THAT ON THE 29TH DAY OF MAY 1995, I SURVEYED THE PROPERTY SHOWN ON THIS PLAT, AND THAT THE TITLE LINES AND THE WALLS OF THE BUILDINGS IF ANY, ARE AS SHOWN HEREON.

SIGNED By: E. W. White REGISTERED SURVEYOR

NORTH CAROLINA REGISTERED L-1275 PROFESSIONAL SURVEYOR EDWIN E. WHITE, JR.

CHARLOTTE MECKLENBURG SCHOOL BOARD (NOW OR FORMERLY) DEED: 2474/31


H.C. AND S.L. NENSON (NOW OR FORMERLY) DEED: 1923/236

S. 17-43-23 W. 212.85

LOT 10 M.B. 18/128

S25.52

VICINITY MAP (NOT TO SCALE)

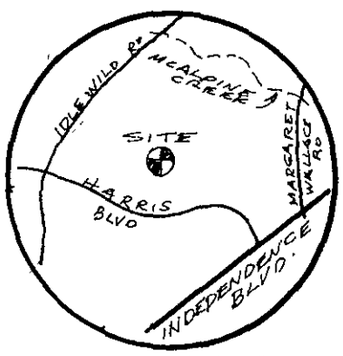

THIS PROPERTY DOES NOT LIE WITHIN ANY FLOOD PRONE HAZARD AREA.

TRACT A
130,948 SQ. FT.
OR 3.006 AC.

N. 72-20-26 W. 605.50

TRACT B
B.E. BARKSDALE (NOW OR FORMERLY)
DEED: 5266/816

LOT 9 LOT 8 MAP BOOK 18 PAGE 128

LOT 1

S. 72-20-26 E.

#3159

FOUNDATION

35.5 12.1 7.0 63.0 37.9 31.0 24.0 10.0 8.0 10.0

OLD IRON

S 72-10-00 E 44.23

45'

POWER POLE

PRIVATE ROADWAY EASEMENT

GRAVEL DRIVE

PINEY GROVE ROAD 60' R/W

N. 26-51-06 E. 225.75

MECKLENBURG COUNTY (NOW OR FORMERLY) DEED: 4611/576

OLD IRON

FOUNDATION SURVEY OF

TRACT A, PINEY GROVE ROAD

CAROLINA SURVEYORS INC
P O BOX 267
PINEVILLE N C 28134

SCALE 1" = 60'

CHARLOTTE, N. C.

SURVEYED FOR ORRIE GRAVES AND LINETTE McCOWN

MAP RECORDED IN BOOK ____ AT PAGE ____ DEED RECORDED IN BOOK 5164 PAGE 653

DRAWN BY RR FIELD WORK JH FIELD BOOK # 112

1995-E

TORRENCE BLUEPRINT 328454

1420 A

6/11/92 6/18/92

1420 A
462 B

INDIVIDUAL WATER AND WASTEWATER SYSTEMS PROGRAM
APPLICATION FOR SERVICES

CR# 1229 $150 4/17/95

☐ CRT

Mecklenburg County Health Dept.
Environmental Health Division
c/o Hal Marshall Ctr., Suite 211
700 N. Tryon St.
Charlotte, NC 28202

(704)336-5102

Date:

PERSON FILING APPLICATION:
NAME: GRAVES (last) ~~KINNETH~~ ORRIE (first) A (mi)
ADDRESS: 6316 PINTO PL PHONE: (704) 598-66-42
CITY: Charlotte STATE: NC ZIPCODE: 28213

PROPERTY INFORMATION (FROM ENGINEERING FORM):
TAX/PARCEL NUMBER: 165-07-34
STREET ADDRESS: 3138 Piney Grove Road
ZONING:

PROPERTY OWNER:
NAME: GRAVES (last) ORRIE (first) A (mi)
ADDRESS: 6316 Pinto Pl PHONE: 704 598-6642
CITY: Charlotte STATE: NC ZIPCODE: 28213

SUBDIVISION OR MOBILE HOME PARK NAME:

Township (check one):
☒ 0 Mecklenburg County ☐ 2 Davidson ☐ 4 Pineville ☐ 6 Huntersville
☐ 1 Charlotte ☐ 3 Cornelius ☐ 5 Matthews ☐ 7 Mint Hill

LOT NUMBER: LOT SIZE (in acres):

TYPE APPLICATION (check one):
☒ SOIL TEST - INDIVIDUAL LOT (D)
☒ NEW CONSTRUCTION ON VACANT LOT - 4 BEDROOMS OR LESS (N)
☐ EXCHANGE MOBILE HOME - SAME # BEDROOMS (Y)
☐ ADDITION - INCREASE ROOMS/OCCUPANCY/MOBILE HOME SIZE (A or M)
☐ COMMERCIAL OR INDUSTRIAL (N)
☐ SOIL TEST DEVELOPMENT (P)
☐ ADDITION - GARAGE OR RENOVATION/NO MAJOR CHANGES (X)
☐ MODIFIED /ALTERNATIVE/ OR RESIDENCE > 4 BEDROOMS (Z)
☐ REPAIR TO SYSTEM (R)

RESIDENTIAL PROPERTY (Type Building, check one):
☐ SINGLE MOBILE HOME (S) ☐ HOUSE (H) ☐ MULTIPLE FAMILY (U)
☐ DOUBLE WIDE (D) ☐ MODULAR HOME (M) ☐ OTHER _____ (O)

NUMBER BEDROOMS: 4 NUMBER OCCUPANTS: 4
SYSTEM CLASSIFICATION:

COMMERCIAL/INDUSTRIAL PROPERTY:
Type Business _____ # Employees ___ Per Shift ___ ___ ___
Industrial Wastes (Y/N) ___
Underground Storage Tanks On Property (Y/N) ___ Type _____

WATER SUPPLY (check one):
☐ Community (C) ☐ Shared Well (S)
☒ Municipal (M) ☐ Other 'spring' (O)
☐ Private Well (P)

FUTURE ADDITIONS - ALL PLANNED ADDITIONS MUST BE ENTERED (check all that apply):
☐ Swimming Pool ☐ Jacuzzi ☐ Stable/Barn ☐ Workshop ☐ None
☐ Garage ☐ Storage Building ☐ Deck/Patio ☐ Bedrooms ☐ Other

The undersigned, owner, or legal agent for the owner, of the property described above as the "JOB LOCATION" has read the foregoing application, acknowledges that the contents of same are true, and authorizes agents of the MECKLENBURG COUNTY HEALTH DEPARTMENT to enter onto the property for the purpose of processing this request.

Signed: Orrie Graves Date: 4-7-95

NOTICE:

The undersigned, an authorized agent of the MECKLENBURG COUNTY HEALTH DEPARTMENT, certifies that the Department has approved the the Request for the Job Location contained in this document. This approval is granted in accordance with the provisions of Laws And Rules For Sanitary Sewage Collection, Treatment And Disposal in effect at the time of issuance of the permit and is subject to the following provisions:

...No work shall be conducted on the septic tank system until an installation, Construction, Alteration and/or Repair approval is granted by this Department.

...This permit is not transferable.

... 8-16-95 Unsuitable due to space available - sending letter.

☐ IMPROVEMENT PERMIT - VALID 60 MONTHS FROM ISSUANCE
☐ MOBILE HOME EXCHANGE APPROVAL - VALID 6 MONTHS FROM ISSUANCE
☐ ADDITION/RENOVATION APPROVAL - VALID 1 YEAR FROM ISSUANCE

Environmentalist Date

Director or Authorized Section Head Date

WATER : 122791

Doc Marshall


PROPOSED PLOT PLAN

HEALTH DEPARTMENT
ENVIRONMENTAL HEALTH DIVISION
700 NORTH TRYON STREET
CHARLOTTE, NC 28202
PHONE (704) 336-5102

FILE: 1420 A ~~1460-K~~

TC: 165-151-34

Draw in and name all roads adjoining the property. Draw in and accurately dimension the lot concerned. Accurately indicate property boundaries proposed and/or existing structures and driveways, underground utilities, and wells and springs within 100 feet of the proposed building or drainfield.

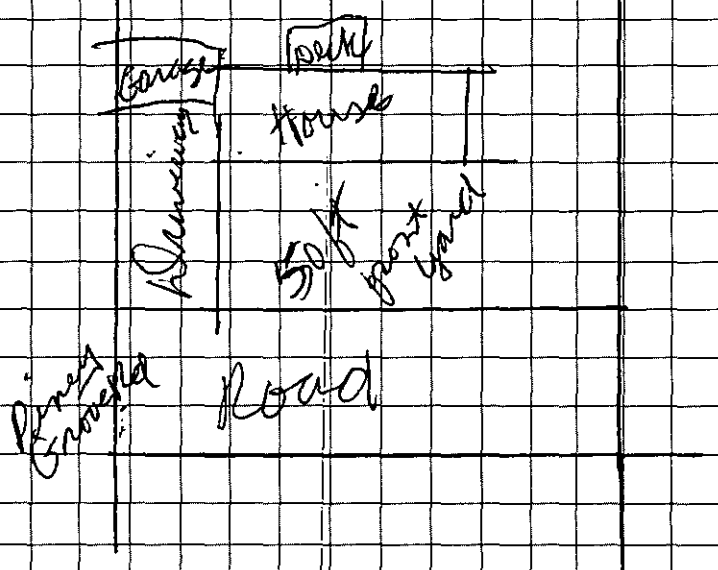

Owner/Agent Signature

DATE 4-7-95

APPROVAL DATE _____

White - Health Department's Copy | Canary - E.H.S. Copy | Pink - Owner's Copy

MECKLENBURG COUNTY HEALTH DEPARTMENT
SITE EVALUATION REPORT
SERIAL NUMBER 028608

File: 1420A $400 Action 2

Parcel: 165-151-34 ☐ PC

Location: 3136 Piney Grove Road

Subdivision:


Lot: Block: Acres: 3

Owner: Orrie A. Graves
Address: 6316 Pinto Place
Charlotte, N.C. 28213

Comments: 100% Repair, .3gal/ft²/day LTAR

Described by: William R. Marlin

Date: 6-13-95

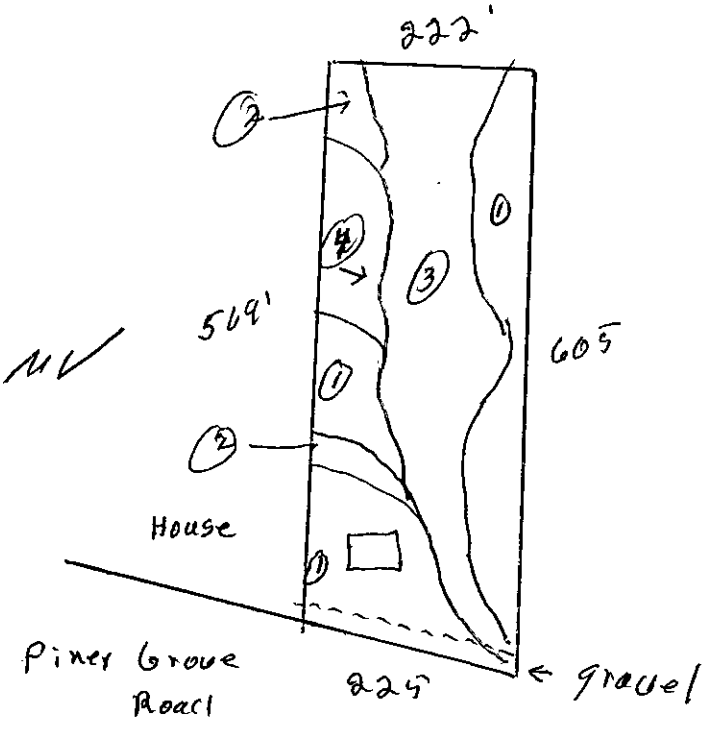

***** EVALUATION KEY *****

S = Suitable U = Unsuitable
PS = Provisionally Suitable
The "Area Classification" below indicates the suitability of areas in the diagram.


FACTORS	AREA 1	AREA 2	AREA 3	AREA 4	AREA 5	AREA 6
Topography	(S) PS U 6-12%	S PS (U) complex slopes	S PS (U) Drainageway	(S) PS U 2-15%	S PS U	S PS U
Texture slightly Exp.	S (PS) U clay	S PS U —	S PS U —	S (PS) U slightly Exp. clay	S PS U	S PS U
Structure	S (PS) U Blocky	S PS U —	S PS U —	S (PS) U Blocky	S PS U	S PS U
Drainage	(S) PS U Topsoil >48" wetness	S PS U —	S PS U —	S (PS) U TO >36" soil wetness	S PS U	S PS U
Depth	S (PS) U 36-48"	S PS U —	S PS U —	S PS (U) 19-24"	S PS U	S PS U
Restrictive Horizons	(S) PS U >48"	S PS U —	S PS U —	S (PS) U >36"	S PS U	S PS U
Available Space	S PS (U) Restricted	S PS U —	S PS U	S PS (U) Restricted	S PS U	S PS U
Other (specify)	S PS U	S PS U	S PS U	S PS U	S PS U	S PS U
Soil Group/Series	III Cecil Lilac	Complex slopes	Drainageway	III Pacolet Lilac		
Area Classification	S PS (U)	S PS (U)	S PS (U)	S PS (U)	S PS U	S PS U

1420A

DAVID M. LUCAS · Civil Engineer

655-B Pressley Road • Charlotte, N. C. 28210

Telephone 704/ 527-6626

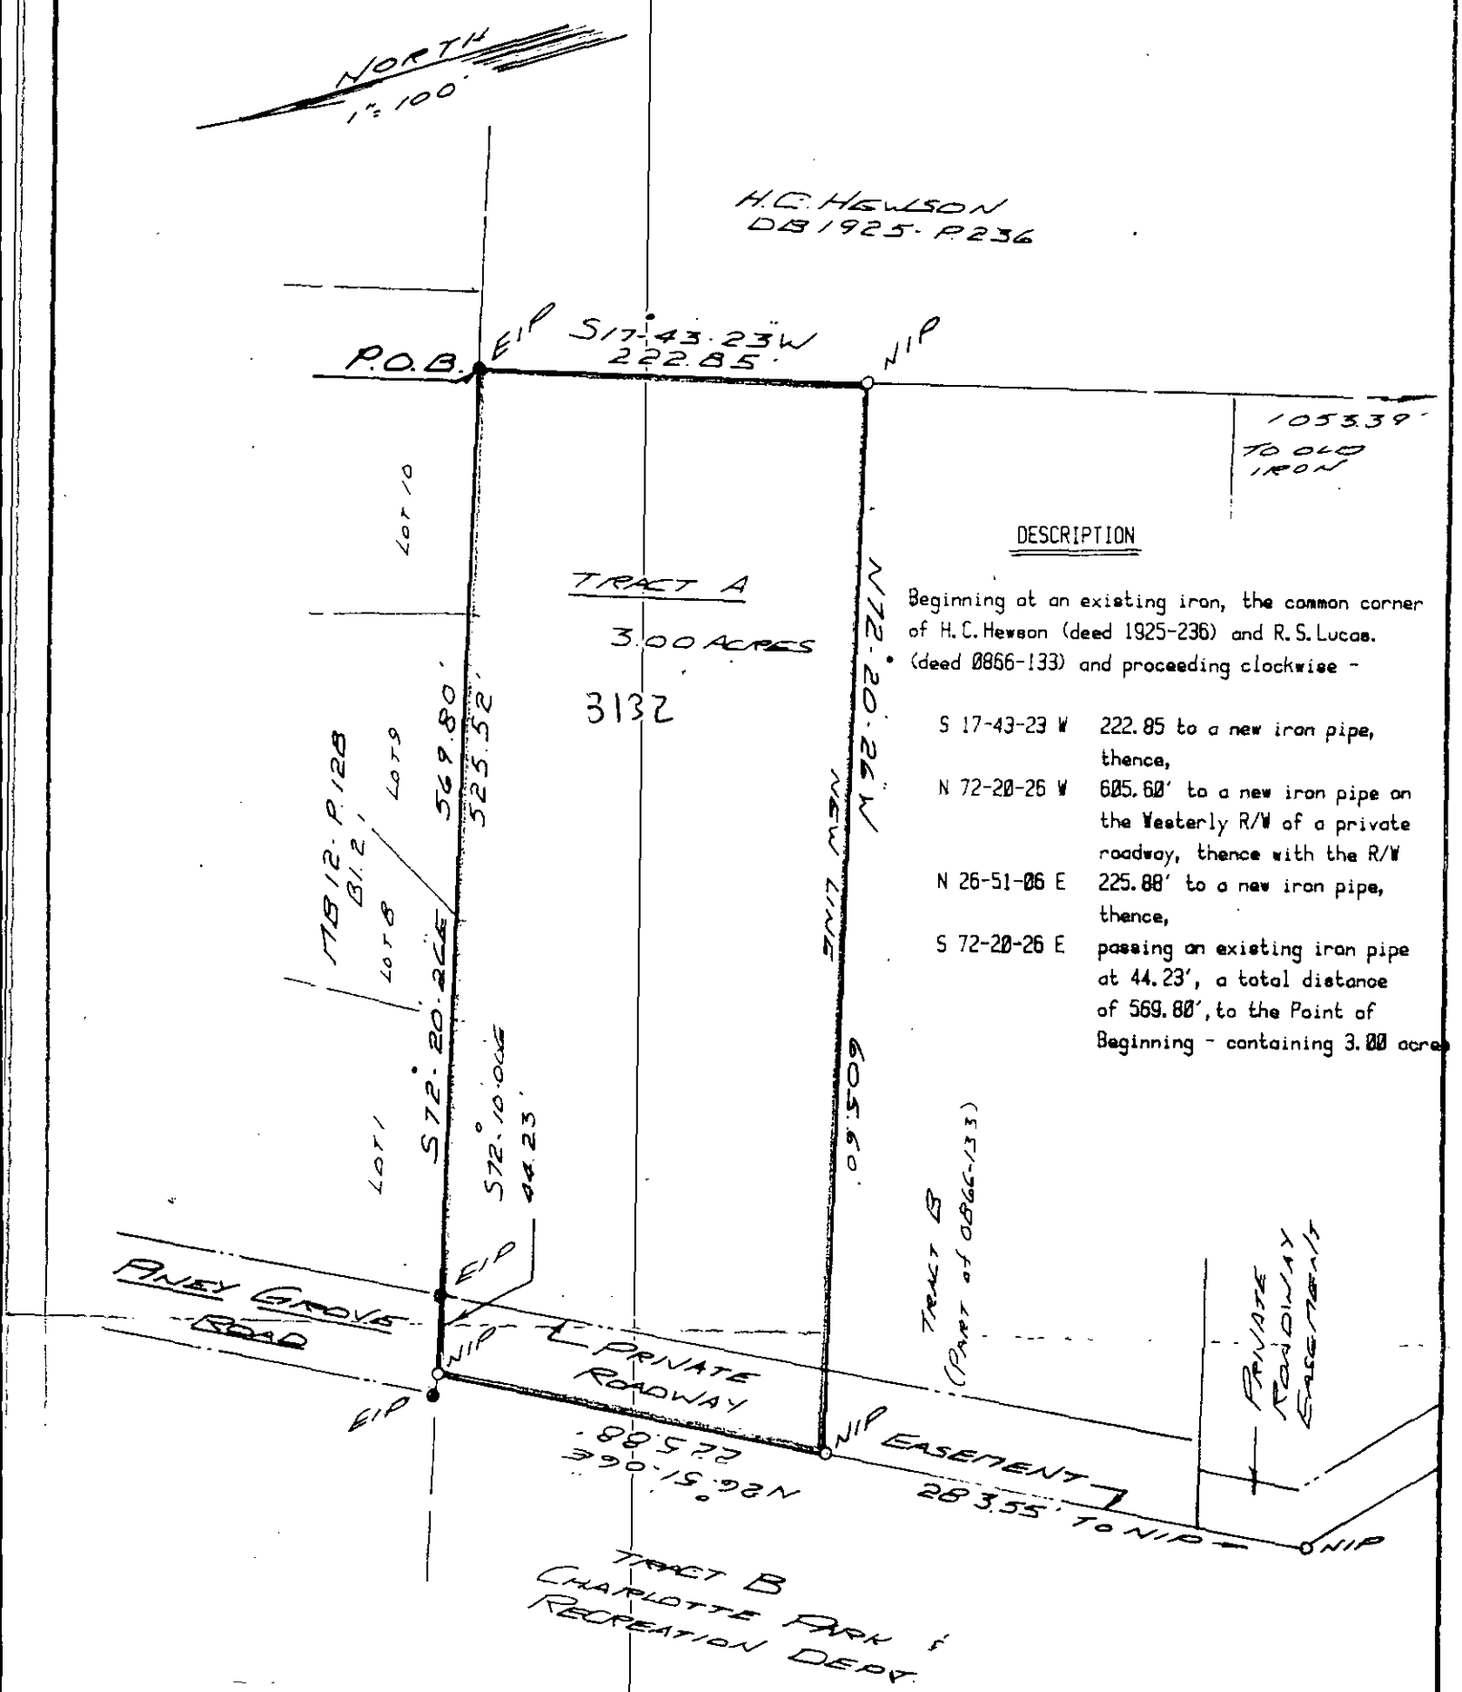

DESCRIPTION

Beginning at an existing iron, the common corner of H. C. Hewson (deed 1925-236) and R. S. Lucas. (deed 0866-133) and proceeding clockwise -

S 17-43-23 W	222.85 to a new iron pipe, thence,
N 72-20-26 W	605.60' to a new iron pipe on the Westerly R/W of a private roadway, thence with the R/W
N 26-51-06 E	225.88' to a new iron pipe, thence,
S 72-20-26 E	passing an existing iron pipe at 44.23', a total distance of 569.80', to the Point of Beginning - containing 3.00 acres

SURVEYED: David M Lucas

DATE: Dec 18, 1985

DRAWN BY: ANN O'DONOGHUE

BOUNDARY SURVEY

NEW TRACT A

PINEY GROVE ROAD

MECKLENBURG COUNTY, N.C.

DUNCAN-PARNELL, INC., CHARLOTTE 11/83

MECKLENBURG COUNTY
Department of Environmental Health

February 26th, 1986

S. Randy Monk
4529 Sharon Rd., Suite 100
Charlotte, NC 28211

RE: Property located at 3132 Piney Grove Road
FILE: 1420A
PARCEL: 16515130 PO

Dear Sir:

At your request, a field investigation was conducted on the property designated above for the purpose of determining site suitability for the installation of a ground absorption sewage disposal system. The property was found to contain a limited area of soils which were classified as provisionally suitable for such an installation. A copy of the Site Evaluation Report (Serial Number 10347) is enclosed for your information.

Should you desire to file for permission to install a ground absorption sewage disposal system, please submit an accurately dimensioned plot plan detailing the location of current and/or proposed buildings, wells and sewage disposal systems to this office. The plan will be reviewed and if it is found that the area of provisionally suitable soils is adequate for the proposed construction, an Improvement Permit will be issued by this Department.

If I may be of assistance, please do not hesitate to contact me.

Sincerely,

Bill D. Hardister, Jr., R.S.
Environmental Health Supervisor

Enclosure

MECKLENBURG COUNTY ENVIRONMENTAL HEALTH
SITE EVALUATION REPORT
SERIAL NUMBER 10347

File: 1420A

Action 1 H

Parcel: 165-151-30 P0

☐ PC

Location: 3132 Piney Grove Rd.

Subdivision:


Lot: Block: Acres: 3.0

Owner: S. Rindy Monk
Address: 4529 Sharon Rd., Suite 100
Charlotte, N. C. 28211

Comments: May require pump

Described by: William R. Marlin

Date: 2-26-86

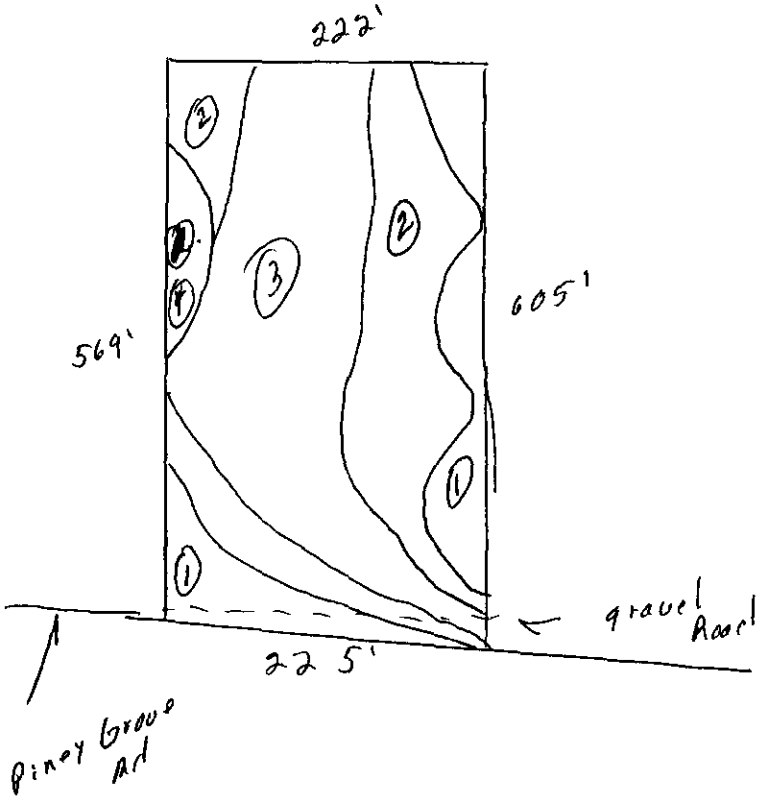

***** EVALUATION KEY *****

S = Suitable U = Unsuitable
PS = Provisionally Suitable
The "Area Classification" below indicates the suitability of areas in the diagram.

FACTORS	AREA 1	AREA 2	AREA 3	AREA 4	AREA 5	AREA 6
Topography	(S) PS U 2-12%	S PS (U) complex slopes	S PS U —	(S) PS U 2-15%	S PS U	S PS U
Texture	S (PS) U clay	S PS U —	S PS U —	S (PS) U clay	S PS U	S PS U
Structure	S (PS) U blocky	S PS U —	S PS U —	S (PS) U blocky	S PS U	S PS U
Drainage	S (PS) U 7-36" To water	S PS (U) Mod normal runoff	S PS (U) Drainageway	S (PS) U 7-36" To water	S PS U	S PS U
Depth	S (PS) U 36"+	S PS U —	S PS U —	S PS (U) 24-36"	S PS U	S PS U
Restrictive Horizons	S (PS) U 7-36"	S PS U —	S PS U —	S PS (U) saprolite 36" or less	S PS U	S PS U
Available Space	S (PS) U limited area	S PS U	S PS U	S PS U	S PS U	S PS U
Other (specify)	S PS U	S PS U	S PS U	S PS U	S PS U	S PS U
Soil Group/Series	10A Cecil-Lilo	complex slopes	Drainageway	10A Pacolet-Lilo		
Area Classification	S (PS) U	S PS (U)	S PS (U)	S PS (U)	S PS U	S PS U

APPLICATION FOR SOIL INVESTIGATION

MECKLENBURG COUNTY · ENVIRONMENTAL HEALTH ·

1200 BLYTHE BOULEVARD
CHARLOTTE, NC 28203
PHONE (704) 376-4603

(OFFICE USE ONLY)

FILE: 1420A

TC: PO 165-151-30
V

JOB LOCATION

① ADDRESS: 3132 Piney Grove Rd, Charlotte N.C.

② SUBDIVISION: _____ ③ LOT: _____ ④ BLOCK: _____

⑤ PARCEL REFERENCE: BOOK NO.: 165 PAGE NO.: 151 PARCEL NO.: 30

⑥ DEED REFERENCE: BOOK NO.: _____ PAGE NO.: _____


⑦ NAME: S. (FIRST) Randy (MIDDLE) Monk (LAST)

⑧ MAILING ADDRESS: 4529 Sharon Rd suite 100

⑨ CITY: Charlotte ⑩ STATE: N.C. ⑪ ZIP: 28211

⑫ PHONE: (WORK) 364-1580 (HOME) 364-9184

⑬ Accurately diagram and dimension lot.

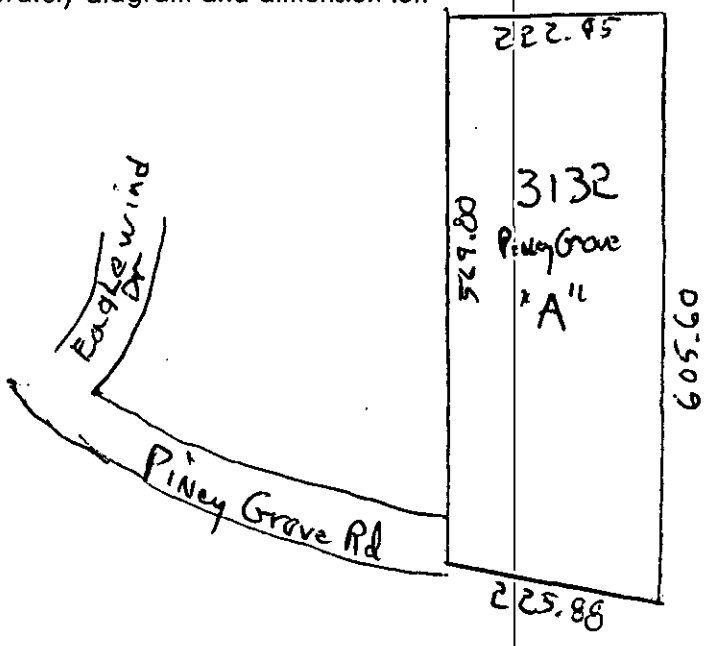

⑭ The undersigned, owner of the property described above as the "JOB LOCATION" has read the foregoing application, acknowledges that the contents of same are true, and authorizes agents of the MECKLENBURG COUNTY DEPARTMENT OF ENVIRONMENTAL HEALTH to enter onto the property for the purpose of processing this request.

Signed: Mary B. Lucas

Date: 2-3-86

WHITE - ENVIRONMENTAL HEALTH DEPARTMENT'S COPY ● CANARY - ENVIRONMENTALIST'S COPY ● PINK - OWNER'S COPY