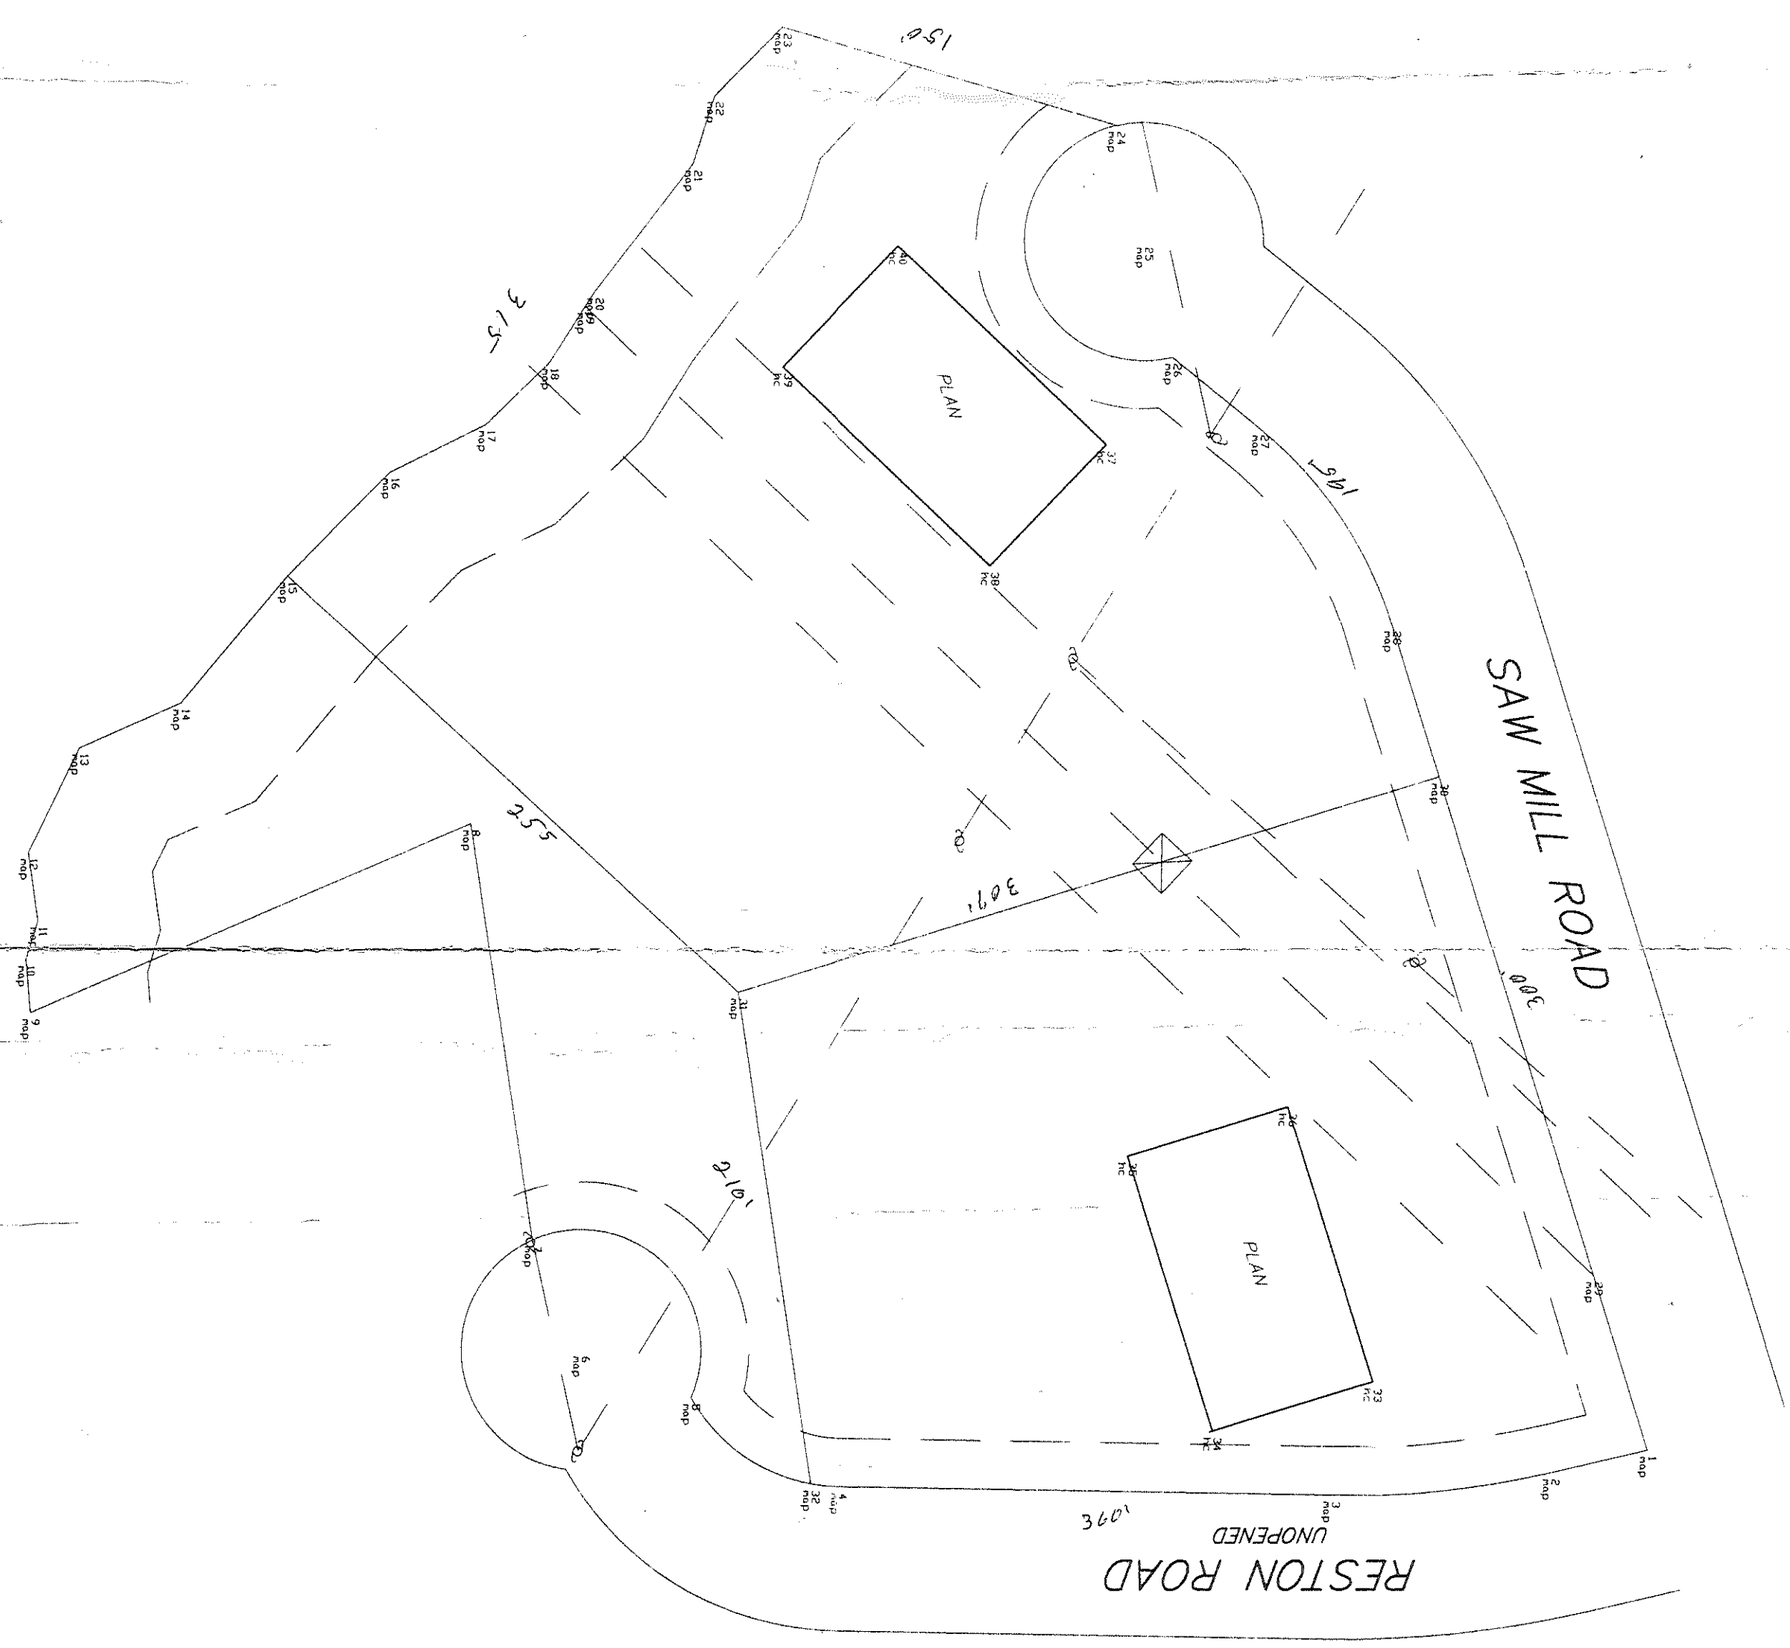


VICINITY MAP
NOT TO SCALE

A PLAT SHOWING

PARCEL 2 LAKE WYLIE

(FORMERLY HUNTER WOODS)

PROPERTY OF MARY NORRIS PARNELL

AREA: 5.232 ACRES

STEELE CREEK TWSP, MECKLENBURG CO. NORTH CAROLINA

CAROLINA SURVEYORS, INC.
P.O. BOX 267 PINEVILLE, N.C. 28134-0267
HUGH E. WHITE, Jr., NCRLS & SCRLS 889-7601

DATE	REVISIONS:	SCALE: 1" = 60'
		COGO:2005-R
		LDD\2005\BAT
		DRAWN BY:
		CHECKED BY:
		FIELD WORK:
		DATE: MARCH 2005

60553