
2918

BEAM SCHEDULE	
C	2 - 1 3/4" x 11 7/8" x 10' LVL - DROPPED
D	1 - 5 1/8" x 23 3/8" x 24' GLULAM - DROPPED
E	3 - 2 x 10 x 8' - FLUSH
F	3 - 1 3/4" x 9 1/4" x 12' LVL - FLUSH
G	2 - 1 3/4" X 11 7/8" X 8' DROPPED
H	3 - 1 3/4" x 9 1/4" x 12' LVL - FLUSH
I	2 - 1 3/4" x 9 1/4" x 12' LVL - FLUSH
J	2 - 1 3/4" x 9 1/4" x 12' LVL - FLUSH
K	2 - 1 3/4" x 11 7/8" x 12' LVL - FLUSH
L	2 - 1 3/4" x 9 1/4" x 8' LVL - FLUSH
M	2 - 2 x 10 x 10' - FLUSH
N	2 - 1 3/4" x 9 1/4" x 14' LVL - FLUSH

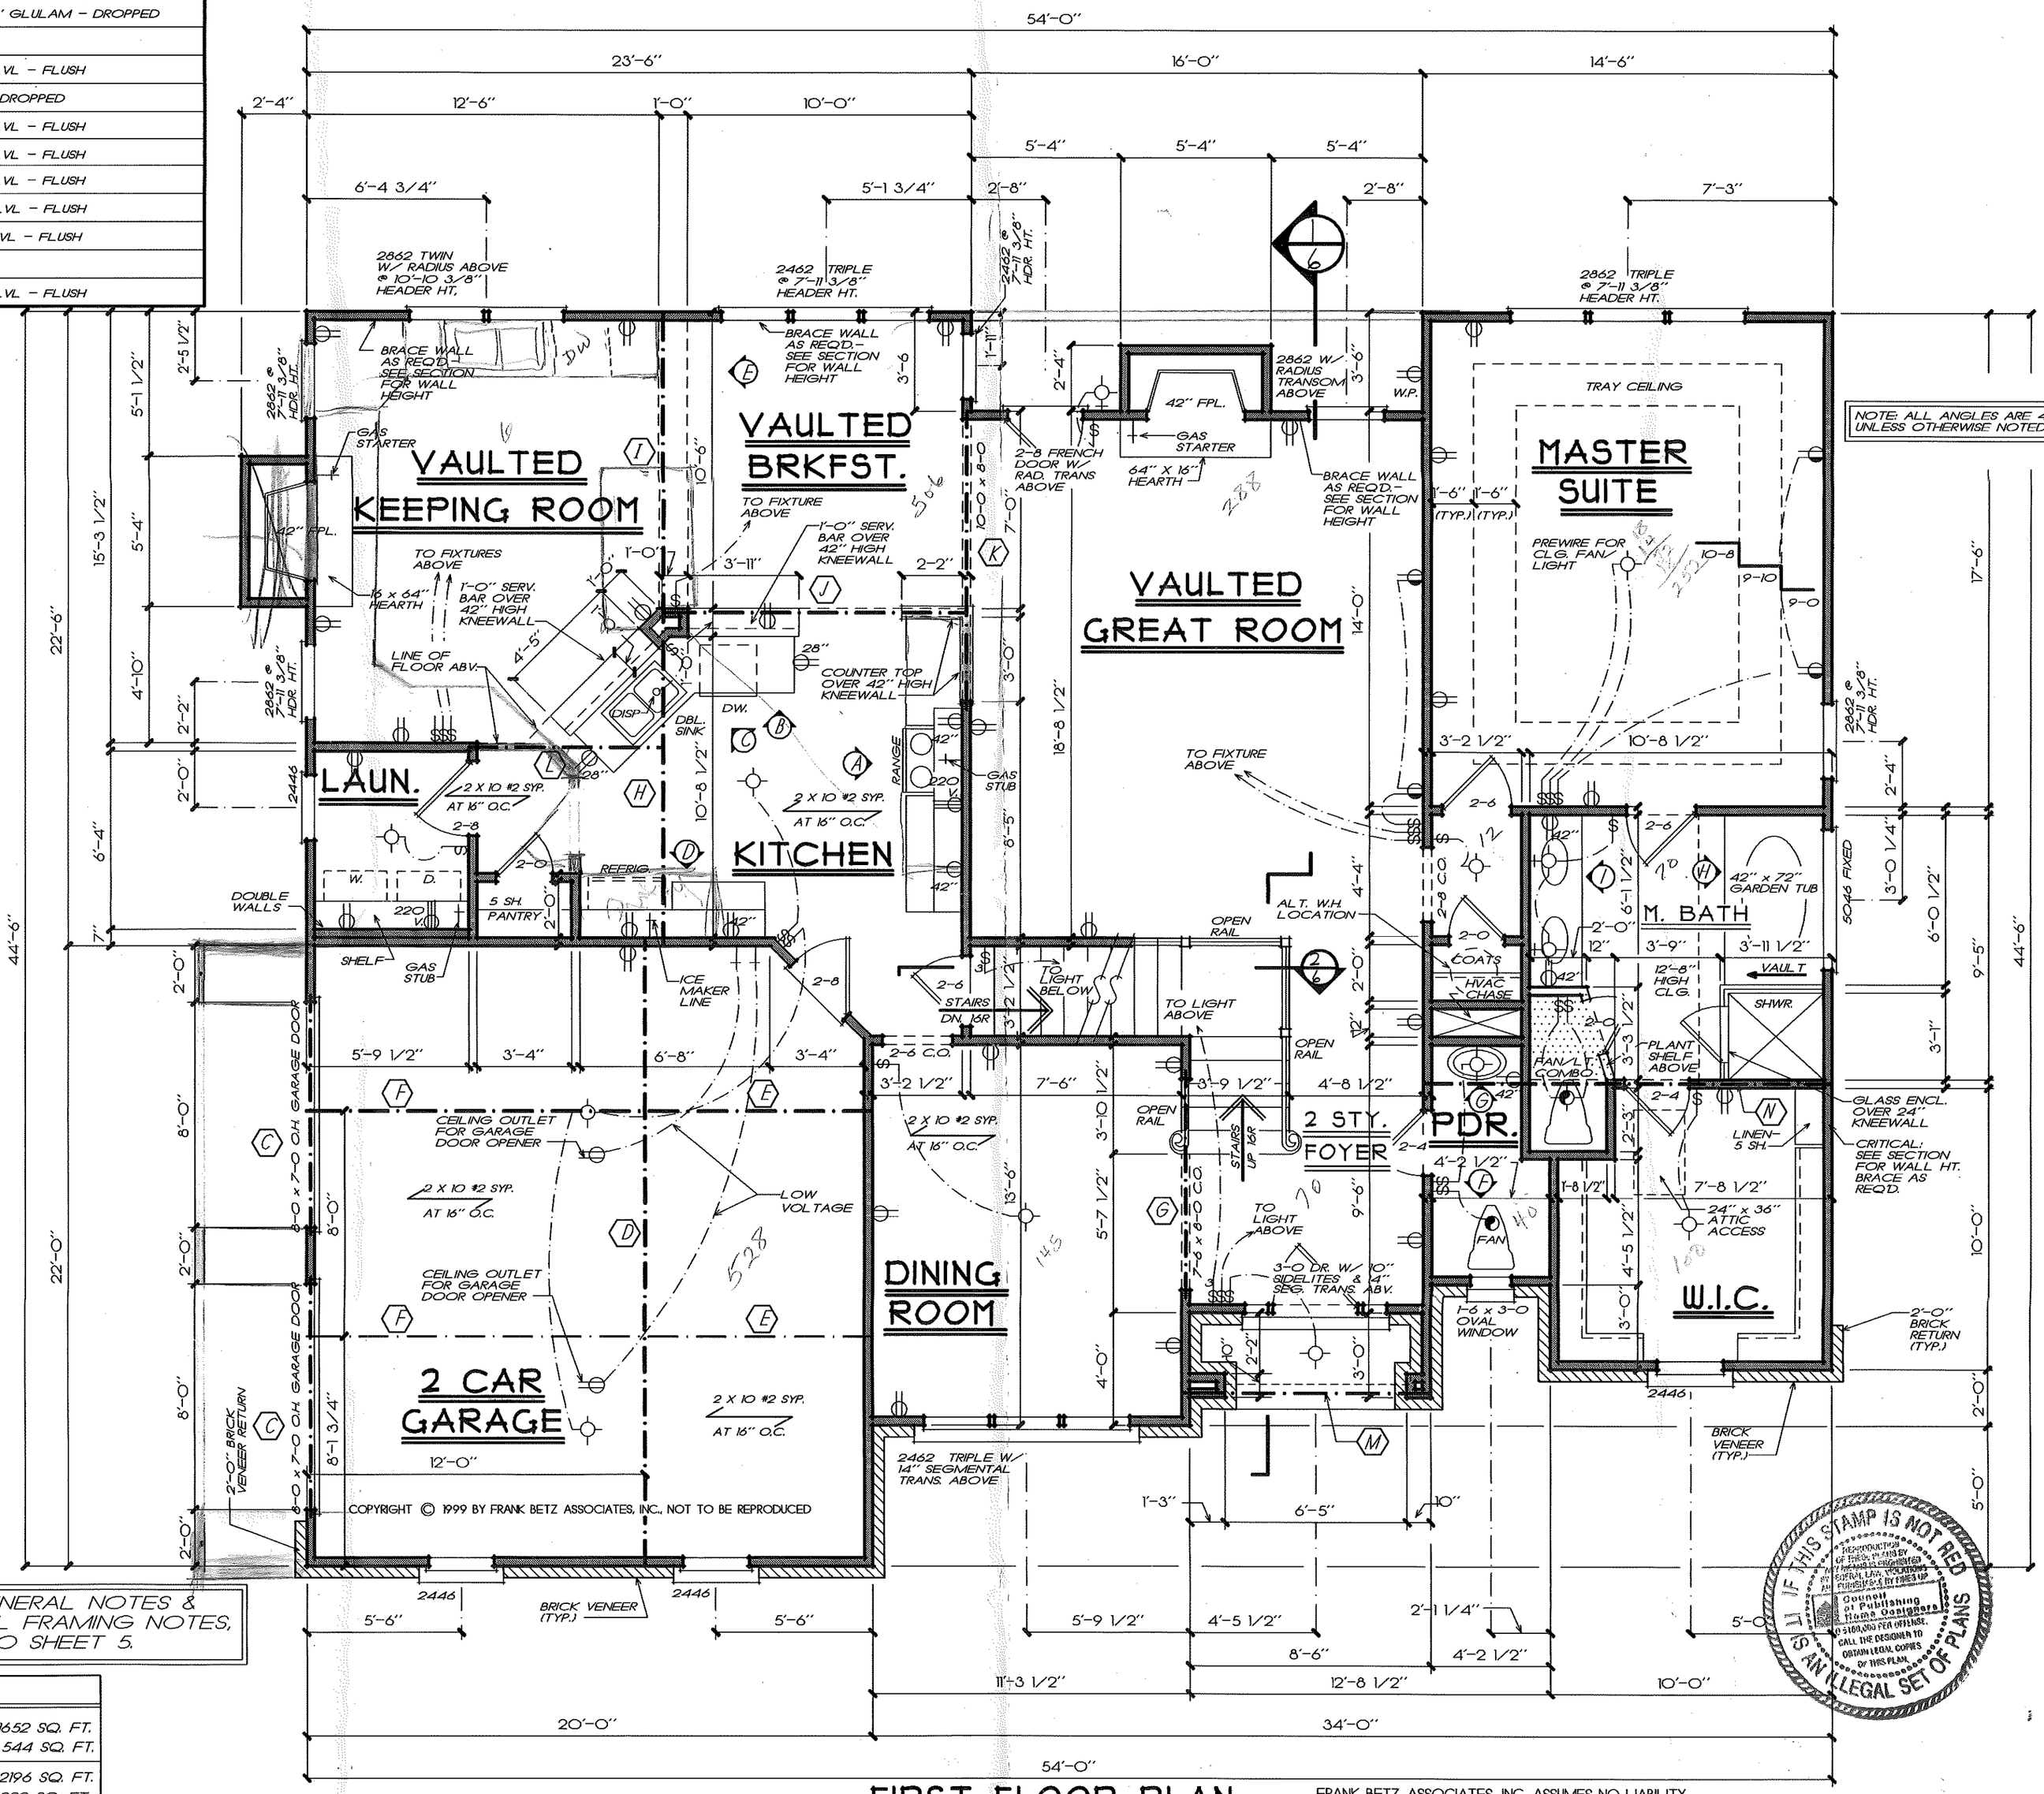

NOTE: FOR GENERAL NOTES & GENERAL FRAMING NOTES, REFER TO SHEET 5.

SQUARE FOOTAGE	
FIRST FLOOR	1652 SQ. FT.
SECOND FLOOR	544 SQ. FT.
TOTAL	2196 SQ. FT.
OPT. BONUS	222 SQ. FT.
TOTAL	2418 SQ. FT.

COPYRIGHT © 1999 BY FRANK BETZ ASSOCIATES, INC., NOT TO BE REPRODUCED

FIRST FLOOR PLAN

1/4" = 1'-0"

FRANK BETZ ASSOCIATES, INC. ASSUMES NO LIABILITY FOR ANY CHANGES OR MODIFICATIONS MADE TO THESE PLANS BY OTHERS.

IF THIS STAMP IS NOT RED IT IS AN ILLEGAL SET OF PLANS

DATE	REV
5-1-01	CLAR 24-27
3-20-02	CLAR 26-44
11-13-02	REVERSE
10-2-03	CLAR 29-37

Copyright Frank Betz Associates, Inc. All Rights Reserved. The Duplication, Reproduction, Modification, Publication or Distribution by any means or use of these drawings, any portion thereof, or the plans depicted hereon is Strictly Prohibited unless expressly authorized in writing by FBA, Inc.

Southern Living® Design Collection

FIRST FLOOR PLAN

THE CRESTWOOD PLACE

FBA
FRANK BETZ ASSOCIATES, INC.
2401 LAKE PARK DRIVE/SUITE 250
SMYRNA, GA 30080
770/431-0885
www.frankbetz.com

BY CES WMB CK JCH JEC

DATE 1/5/00

SHEET 4 OF 7

71285

TIME12:59 PM DATE1-6-2000 FILE\SCOUT