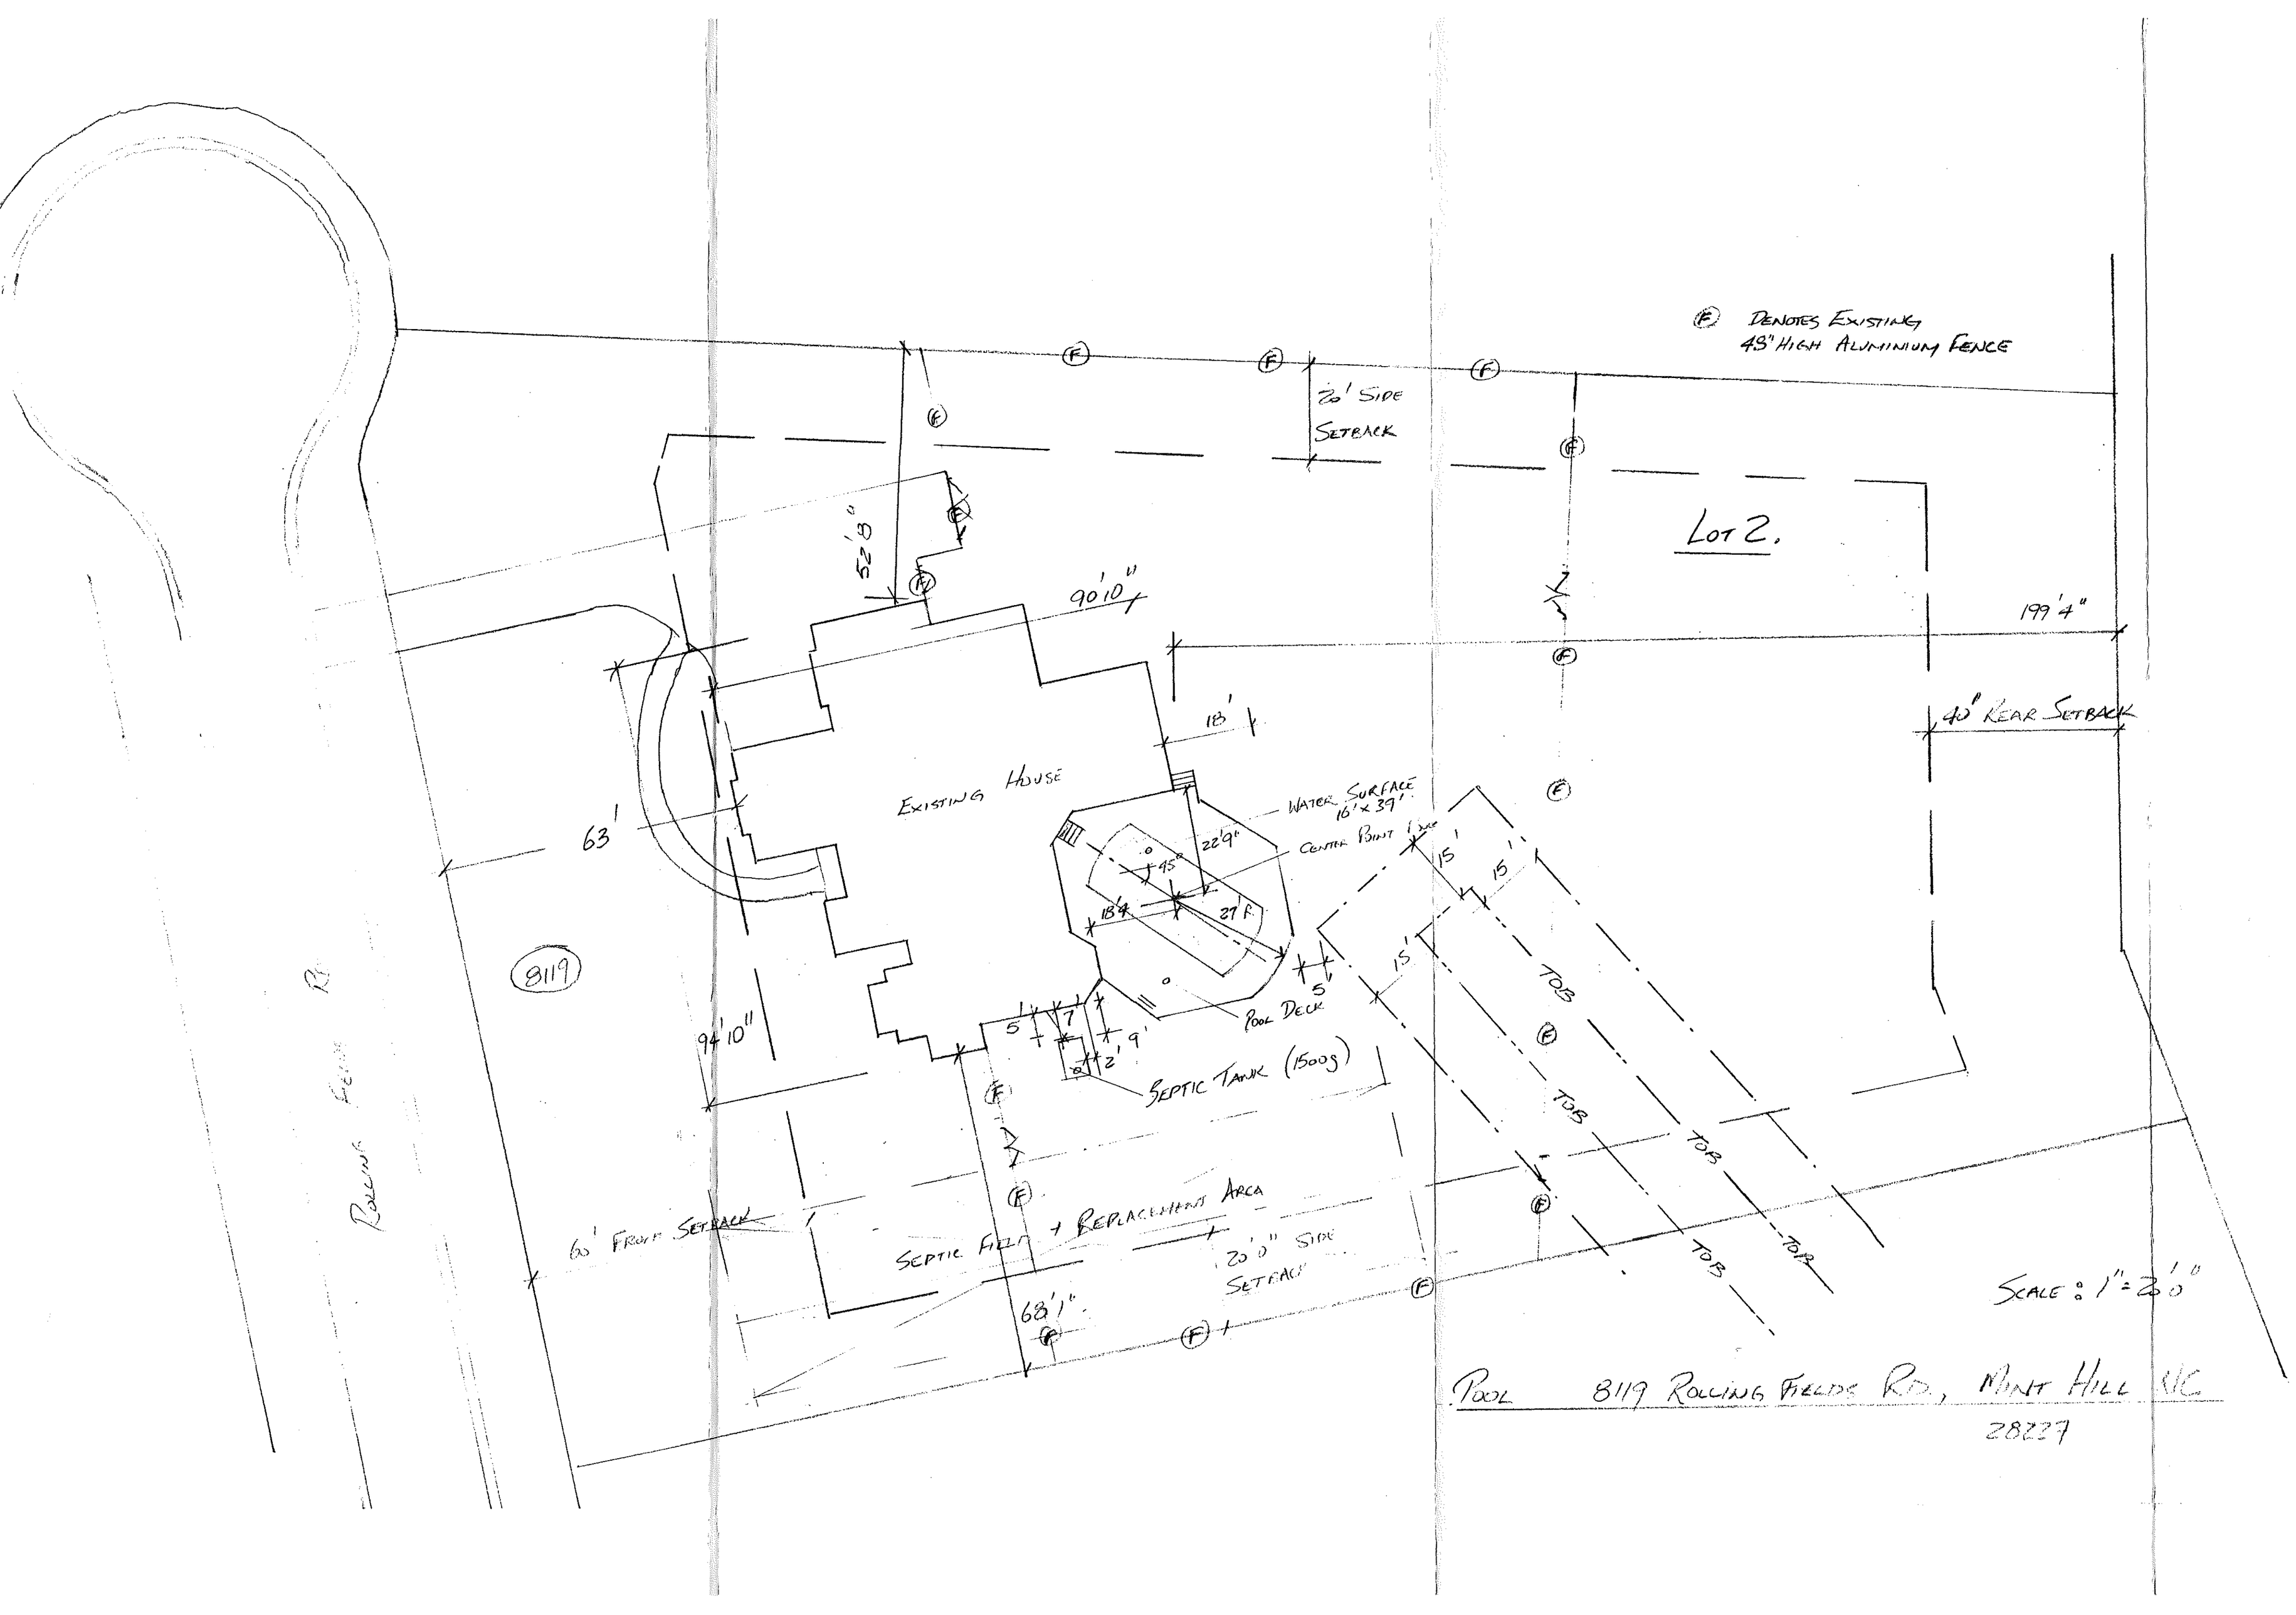

Ⓕ DENOTES EXISTING
49" HIGH ALUMINIUM FENCE
20' SIDE SETBACK
LOT 2.
52'8"
90'10"
199'4"
18'
40' REAR SETBACK
EXISTING HOUSE
63'
WATER SURFACE 16'x39'
CENTER POINT
22'9"
45°
18'4"
27'
8119
94'10"
5'
POOL DECK
5'
7'
2'9"
SEPTIC TANK (1500G)
15'
15'
15'
TOB
TOB
TOB
TOB
TOB
60' FROM SETBACK
SEPTIC FIELD + REPLACEMENT AREA
20'0" SIDE SETBACK
68'1"
SCALE: 1" = 20'0"
POOL 8119 ROLLING FIELDS RD., MINT HILL NC
28227
705UG