MECKLENBURG COUNTY

Land Use & Environmental Services Agency
Groundwater & Wastewater Services

March 19, 2007

Lois Edwards
8307 Langtree Ln.
Charlotte, NC 28227

Dear Ms. Edwards:

Re: Bacteriological Well Sample Results

Enclosed you should find a copy of the laboratory analysis of the well water sample that was collected at 8307 Langtree Ln. on March 14, 2007.

The laboratory analysis of the well water sample was reported to be **PRESENT** for *Total Coliform* and **ABSENT** for *E. COLI-PA*.

At this time it is recommended that you chlorinate your well and contact our office to have the well resampled. Information outlining proper well chlorination procedures is included for your review. Please note that there is no additional fee for resampling your well.

I am also enclosing a copy of the septic system inspection report for your review.

Please contact me at (704) 336-5568 if you have any questions.

Sincerely,

Trevor Thomason, R.S.
Sr. Environmental Specialist

Enclosures (3):

CHARLOTTE
CHARLOTTE-MECKLENBURG UTILITIES

Laboratory Analysis Report
Report Date: 3/16/2007 01:58 PM

LABORATORY SERVICES DIVISION

LOCATION: GWO-72476
LOC ID: G-PME
SAMPLE DATE-TIME: 3/14/2007 9:30
CHAIN OF CUSTODY #: 070314123724
SAMPLE DESCRIPTION: Grab

	Parameter	Result	Units	RL	Method	Start Date/	Time	Analyst
AC09547	**E. COLI-PA**	**Absent**	**P/A**		SM 9223B	3/14/2007	12:40	MKV
AC09547	**Total Coliform- P/A**	**Present**	**P/A**		SM 9223B	3/14/2007	12:40	MKV

Comment:

Laboratory Supervisor: Rhonda Schulze

Laboratory Certifications: McAlpine NC DENR No.148; Brookshire NC DENR No.162; Hal Marshall N.C. DENR No. 192, N.C. DHHS Laboratory No. 37527

CHARLOTTE-MECKLENBURG UTILITIES - LABORATORY SERVICES DIVISION

CHAIN OF CUSTODY RECORD

Hal Marshall Laboratory, 700 North Tryon St., Charlotte, NC 28202, 704/336-5460

PAGE 1 OF 1

CLIENT:	**Mecklenburg County, LUESA - Groundwater & Wastewater Services**
FACILITY:	Groundwater **(Potable Water) Edwards Residence**
ADDRESS:	8307 Langtree Ln. Charlotte, NC 28227
LAB CODE:	REAL PRIV NEW TNC MPW PME AMB LM OTHER

Send Report To:
Trevor Thomason
700 N. Tryon St., Suite 211
Charlotte, NC 28202

COC#: 0703142372A

Sampled By (Print Name)
Trevor Thomason

SAMPLE ID	Sample Collector's Initials	Sample Collection: Begin Date and Time	Sample Collection: End Date and Time	Chlorinated System: Y or N	Sample Temperature: Collection Temp °C	Sample Temperature: Receipt Temp °C	Sample Type: Depth Composite	Sample Type: Auto Composite	Sample Type: Hand Comp	Sample Type: Grab	Sample Containers: Plastic	Sample Containers: Glass	Sample Containers: # Containers	Chemical Preservative: None	HNO3	H2SO4	NaOH	HCl	Na2S2O3	pH Correct	Analyses Requested: Total Coliform
GWO-72476 AC09547	TCR	3/14/07 9:30	N/A N/A	N	N/A	2.9				X	100 ml		1						X		X

Instructions:
- Complete all yellow shaded sections
- For each parameter requested circle the X to verify your request.
- Nutrients include: Ammonia, TKN, Total Phosphorus, Nitrate/Nitrite
- Metals: Itemize the individual metals requested here -
- For Composite samples record the autosampler Begin date/time and End date/time, for Grab samples record the collect time as the Begin date/time only.
- Blue is for lab use only

Comments: **3-DAY TAT REQUESTED**

Relinquished By: (Signature)	Received By: (Signature)	Date	Time
		3/14/07	1235
Relinquished By: (Signature)	Received By: (Signature)	Date	Time
Relinquished By: (Signature)	Received By: (Signature)	Date	Time
Relinquished By: (Signature)	Received By: (Signature)	Date	Time
Relinquished By: (Signature)	Received By: (Signature)	Date	Time

Form Revision 07; effective 02/16/2006

Lab Codes: REAL=Real Estate, PRIV=Private Well, NEW=New Permitted Well, TNC=Transient Non-Community, AMB=Ambient, LM=Landfill

N.C. Department of Environment and Natural Resources
Division of Environmental Health

Inspection of Engineered Subsurface Wastewater System

Mecklenburg County	Edwards Residence	4333B
Health Department	**Name of Establishment**	**Permit/Project No.**
8307 Langtree Ln. Charlotte, NC 28227	3 Bedroom House	360 GPD
Location	**Type of Establishment**	**Design Flow**
Lois Edwards	Same as location addresss	(704) 545-0999
Owner/Agent	**Address**	**Phone**
N/A	N/A	N/A
Operator	**Address**	**Phone**
IIIb	03/14/2007	March 2012
System Type	**Date of Inspection**	**Next Inspection Due**

	Yes	No	N/A	Comments:
1. ESTABLISHMENT:				
a. Type, size, and sewage flow in accordance with permit?	☒	☐	☐	
2. COLLECTION SYSTEM:				
a. No evidence of leaks into or out from sewer lines/manholes?	☒	☐	☐	
b. Free of blockages/solids buildup in lines or manholes?	☒	☐	☐	
3. TANKAGE: (Grease Traps/Lift Stations/Septic/Dosing Tanks)				
a. Tank risers accessible and surface water diverted?	☒	☐	☐	
b. Tanks and access manholes structurally sound, watertight?	☒	☐	☐	
c. Sanitary tee(s) in good working condition?.....	☐	☐	☒	3.c. Sanitary tee not inspected.
d. Tanks pumped, cleaned out as needed?.....	☒	☐	☐	
4. RAW SEWAGE LIFT STATION (if present):				
a. Required pumps present, operating, and cycling properly	☐	☐	☒	
b. High-water alarm present and operating properly?	☐	☐	☒	
c. Floats/pipe/valves/disconnects in good condition?	☐	☐	☒	
5. EFFLUENT DOSING SYSTEM:				
a. Effluent appears clear, free of excess solids?	☒	☐	☐	5.a. Measured < 8" of solids in pump tank.
A. PUMP SYSTEMS:				
a. Required pumps present, operating, and cycling properly?	☒	☐	☐	
b. High-water alarm present and operating properly?	☒	☐	☐	
c. Floats/pipe/valves/disconnects in good working condition?	☒	☐	☐	
d. Control panel enclosure/components in good condition?	☒	☐	☐	
e. Elapsed time readings: _____ _____ _____ _____				
B. SIPHON SYSTEMS:				
a. No evidence of overflow or siphon leakage?	☐	☐	☒	
b. Siphon(s) appear to be working/alternating properly?	☐	☐	☒	
c. Bells and vents free of debris and in good condition?	☐	☐	☒	

CERTIFICATE OF COMPLETION/OPERATION PERMIT

HEALTH DEPARTMENT
ENVIRONMENTAL HEALTH DIVISION
700 NORTH TRYON ST., SUITE 211
CHARLOTTE, NC 28202
PHONE (704) 336-5102

FILE: 43338 DATE: 3-1-02

TC: 101-153-04 ☐ L ☐ CRT

SERIAL Nº 18859

Name of Owner LOIS EDWARDS Juris.:

Address of Property 8307 LANGTREE LANE

Inspection Data:

Tank Material PCC 1500

Total Length of Drainfield 444'

Number of Lines 4 @ 111'

Cover Depth 12"

Water Supply Source WELL


Distance to Water Source 185'

Excavation Inspected 3-1-02

Tank(s) Inspected 3-1-02

Wash Line Inspected —

High Water Alarm Inspected 3-1-02

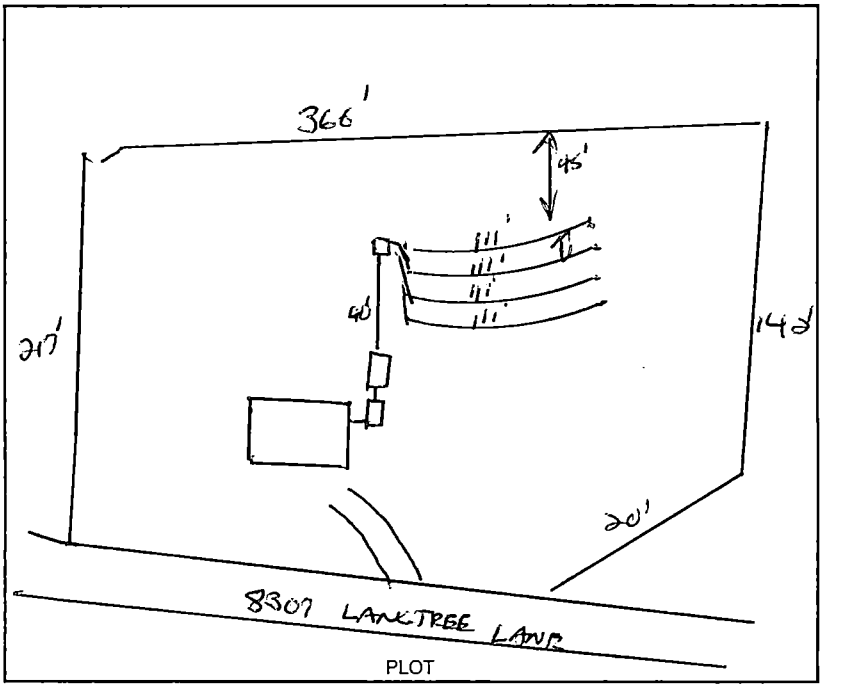

Design 1500 ST 1000 DT 1309 SFT COND 12"G CTR# HILDRETH SEPTIC TANK

The undersigned has inspected the Septic Tank System described above, and certifies it has been

☐ installed or constructed ☐ altered or repaired

☐ in accordance with the permit issued ☒ as detailed in the plot above

and meets the provisions of I5A NCAC 18A. 1900, "Laws And Rules For Sewage Treatment and Disposal Systems" in effect on the date of issuance of the permit. This issuance of this

☐ Certificate of Completion ☒ Operation Permit

does not in any way guarantee that the system will operate properly or relieve any person now or hereafter owning, controlling, or using such system from any liability resulting from the failure of the system to operate properly. This document is issued subject to those restrictions and conditions shown on the permit(s) and the provisions of I5A NCAC 18A. 1990 in addition to those listed below under "COMMENTS." This document shall be null and void if any information contained in the application is untrue or if any additions are made to the property which would increase the requirements for said system.

Notice: Disturbance of the designated repair area may result in the suspension/revocation of this permit.

COMMENTS: TYPE III-B

PUMP IS GOULDS WE0311-L

Environmental Health Specialist

Mecklenburg County services are available without regard to ethnic origin, sex, or disability.

INSTALLATION, CONSTRUCTION, ALTERATION, AND/OR REPAIR APPROVAL


HEALTH DEPARTMENT
ENVIRONMENTAL HEALTH DIVISION
700 NORTH TRYON ST., SUITE 211
CHARLOTTE, NC 28202
PHONE (704) 336-5102

FILE: 4333B DATE: 2-25-02

TC: 191-153-04 ☐ L

SERIAL Nº 18942

Permission is hereby given to _____ Install or Construct, _____ Alter or Repair the individual septic tank wastewater treatment system with subsurface, soil absorption, effluent discharge as specified herein at the described location. This permit is granted based upon the information supplied in the application dated 5-15-00. All work shall be completed on or before 4-28-02, after which date this permit shall be null and void. The system shall meet all of the construction requirements of 15A NCAC 18A. 1900 which are in effect on the date of the granting of this permit. A Certificate of Completion or an Operation Permit must be obtained from the Mecklenburg County Health Department before any system can be covered up or placed into service. The issuance of this permit does not in any way guarantee that the system anticipated to be constructed will operate properly, or relieve any person now or hereafter owning, controlling or using such system from any liability resulting from the failure of the system to operate properly.

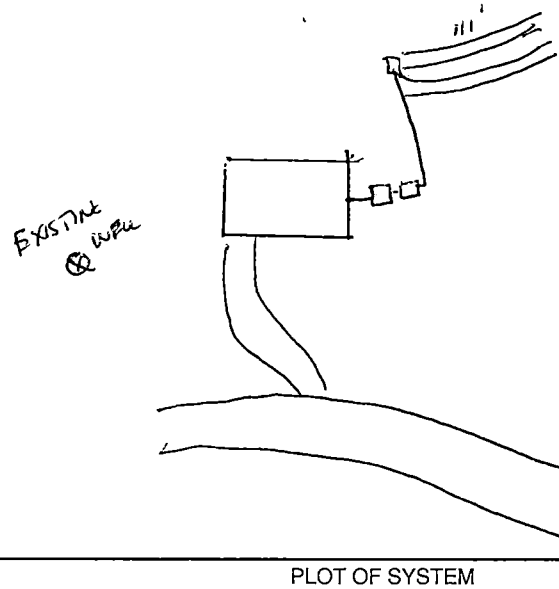

PLOT OF SYSTEM

Liquid Capacity of Septic Tank 1500 gallons

Liquid Capacity of Dosing Tank 1000 gallons

Tank Construction pcc

Trench Depth 24"

Absorption and/or Nitrification Lines:

Trench Width 3 feet

Trench Walls Scored and Porous yes

Total Line Length 444 feet

Number of Lines 4

Depth of Stone 12" inches

Distance from House 25' feet

Distance from Property Line 10' feet

Distance from Well >100' feet

NOTICE: This system shall not be installed while soils are in a wet condition.

NAME OF OWNER LOIS EDWARDS

LOCATION OF PROPERTY 8307 LANGTREE LANE

Comments: (1) INSTALL PRESSURE MANIFOLD -
(2)

Environmental Health Specialist

WHITE - HEALTH DEPARTMENT's COPY • CANARY - E.H.S. COPY • PINK - OWNER OR AGENT's COPY

FEE: Paid #300 AUTHORIZATION FOR WASTEWATER SYSTEM CONSTRUCTION ACS
DATE: 11/6/01 VOID SIXTY (60) MONTHS FROM DATE OF ISSUANCE X

DATE: 10/29/01 PERMIT NO: 4333B
PARCEL NO: 197-153-04

JOB LOCATION ADDRESS: 8307 LANGTREE LANE
PROPERTY OWNER: LOIS EDWARDS
BUILDING CONTRACTOR:
SUBDIVISION NAME: MINTWELL ESTATES, LOT 19-21
AUTHORIZATION ISSUED BY: _____ DATE: 10/29/01
DEHNR AUTHORIZED AGENT

AUTHORIZATION CONDITIONS

1. WASTEWATER SYSTEM CONSTRUCTION AND INSTALLATION MUST MEET ALL CONDITIONS AND SPECIFICATIONS AS SET FORTH IN IMPROVEMENT PERMIT NO. 4333B, AND THE ATTACHED SITE PLAN WITH SYSTEM DETAILS. CONSTRUCTION AND INSTALLATION MUST ALSO MEET ALL REQUIREMENTS SET FORTH IN THE RULES GOVERNING SANITARY SEWAGE COLLECTION, TREATMENT, AND DISPOSAL AND ANY OTHER APPLICABLE RULES AND LAWS.

2. AN INSTALLATION, CONSTRUCTION, ALTERATION AND/OR REPAIR APPROVAL MUST BE SECURED PRIOR TO INSTALLATION OF THE SEPTIC TANK SYSTEM. THE INSTALLER OF THE SYSTEM SHALL BE A REGISTERED SEPTIC TANK CONTRACTOR WITH MECKLENBURG COUNTY HEALTH DEPARTMENT.

3. ANY ALTERATION IN SITE OR SOIL CONDITIONS (INCLUDING LOCATION OF STRUCTURES AND APPURTENANCES) OR MODIFICATION IN USE, DESIGN WASTEWATER FLOW, OR WASTEWATER CHARACTERISTICS AS SPECIFIED IN THE ASSOCIATED IMPROVEMENT PERMIT AND APPLICATION, MAY SUBJECT THIS AUTHORIZATION AND ASSOCIATED PERMIT(S) TO REVOCATION.

4. OTHER CONDITIONS: _____

OWNER CERTIFICATION

I CERTIFY THAT THERE HAVE BEEN NO ALTERATIONS IN SITE OR SOIL CONDITIONS OR MODIFICATIONS TO FACILITY, WASTEWATER FLOW, OR WASTEWATER CHARACTERISTICS FROM THOSE SPECIFIED IN THE ORIGINAL APPLICATION OR ASSOCIATED IMPROVEMENT PERMIT UNLESS AUTHORIZED IN WRITING BY THE MECKLENBURG COUNTY HEALTH DEPARTMENT. I ALSO UNDERSTAND THAT ANY SUCH ALTERATIONS, MODIFICATIONS, OR FALSE INFORMATION ARE GROUNDS FOR REVOCATION OF PERMITS AND AUTHORIZATION TO CONSTRUCT.

X _____ X 11/6/01
SIGNATURE OF OWNER/OWNER'S REPRESENTATIVE DATE

CONDITIONS OF IMPROVEMENT PERMIT

Permit Number: 43338

Tax Number: 192-153-04

The IMPROVEMENT PERMIT is subject to revocation if site plans or the intended use change. There is to be NO grading, filling or disturbance of the soil in the area of the septic tank system or repair area.

CONSTRUCTION AUTHORIZATION must be obtained prior to receiving a Building Permit. The Construction Authorization is NOT transferable. Do not clear, grade, fill or disturb soil prior to obtaining a Construction Authorization.

Domestic-type wastewater only. No industrial process wastewater may be discharged into the system.

Basement	___ Yes	___ No	___ Partial Basement	
Type Primary Wastewater System Type (circle one): I II (III) IV V VI	___ Conventional ___ Prefabricated, permeable block panel system ___ Shallow Placed Conventional	___ Low Pressure Pipe ___ Large Diameter Pipe ___ Fill ___ Other	___ Innovative or Experimental: ___ IWWS-93-1 ___ IWWS-93-2 ___ IWWS-94-1	
22 Long-term acceptance rate	360 Max gallons/day wastewater flow	1333 Absorption Area (sq ft)	9' Trench spacing (min. on centers)	
yES Serviced by private well	1500 Gallon septic tank	444 Total trench length (ft)	24' Maximum trench depth (At least 12" of provisionally suitable soil must remain between trench bottom and unsuitable soil conditions)	
3 Bedrooms in residence	1000 Gallon pump tank	12' Depth of stone		
Any surface waters present:	Type:	Minimum separation distance:		
Site modifications required:				
Additional Conditions: * SEE PLOT PLAN				
Repair Area System Type Type (circle one): I II (III) IV V VI	X Conventional ___ Prefabricated, permeable block panel system ___ Shallow Placed Conventional	___ Low Pressure Pipe ___ Large Diameter Pipe ___ Fill ___ Other	___ Innovative or Experimental: ___ IWWS-93-1 ___ IWWS-93-2 ___ IWWS-94-1	
1333 Absorption Area (Sq ft) 444 Total Trench Length (Ft)	12" Depth of Stone Trench	@ 9' Trench spacing (min. on centers)	24" Maximum Trench Depth	
For existing system, enter the year originally installed:				

The undersigned, an authorized agent of the MECKLENBURG COUNTY HEALTH DEPARTMENT, certifies that the Department has approved the Request for the Job Location contained in this document. This approval is granted in accordance with the provisions of Laws and Rules For Sewage, Treatment and Disposal in effect at the time of issuance of the permit and is subject to the following provisions:

- No work shall be conducted on the septic tank system until an Installation, Construction, Alteration and/or Repair Approval is granted by this Department.
- This Improvement permit is transferable.

DEHNR Authorized Agent — Date: 6/13/00

Owner/Agent Signature — Date: 6-13-00

MECKLENBURG COUNTY
HEALTH DEPARTMENT
ENVIRONMENTAL HEALTH DIVISION
c/o HAL MARSHALL CTR.
SUITE 211
700 N. TRYON ST.
CHARLOTTE, N.C. 28202.
(704) 336-5102

NORTH CAROLINA DEPARTMENT OF
ENVIRONMENTAL, HEALTH,
AND NATURAL RESOURCES
DIVISION OF ENVIRONMENTAL HEALTH
ON-SITE WASTEWATER SECTION

2000 CC
1 TRIP
5/12/00 SC

APPLICATION FOR IMPROVEMENT PERMIT FOR RESIDENTIAL SITE INDIVIDUAL WATER AND WASTEWATER SYSTEMS PROGRAM

I ICRT

TYPE APPLICATION: ✓ NEW SYSTEM ___ EXPANSION/ ALTERATION OF EXISTING SYSTEM ___ REPAIR OF EXISTING SYSTEM

NORTH CAROLINA
DEPARTMENT OF ENVIRONMENT,
HEALTH, AND NATURAL RESOURCES
DIVISION OF ENVIRONMENTAL HEALTH
ON-SITE WASTEWATER SECTION

FILE #: 4338

PROPERTY INFORMATION (FROM ENGINEERING FORM) FOR JOB LOCATION:

TAX/PARCEL NUMBER: 19715304

STREET ADDRESS: 8307 LANGTREE LN

SUBDIVISION OR MOBILE HOME PARK NAME: MINT HILL ESTATES

LOT NUMBER: Lot 19-21 BBM1075

TYPE OF BUILDING (CHECK ONE):

___ SINGLE MOBILE HOME(S)
___ DOUBLE WIDE (D)
✓ HOUSE (H)
___ MODULAR HOME (M)
___ MULTIPLE FAMILY (U)
___ OTHER (O)

TOWNSHIP (CHECK ONE):

✓ 0 MECKLENBURG
___ 1 CHARLOTTE
___ 2 DAVIDSON
___ 3 CORNELIUS
___ 4 PINEVILLE
___ 5 MATTHEWS
___ 6 HUNTERSVILLE
___ 7 MINT HILL

HEATED SQUARE FOOTAGE: 1800

NUMBER OF BEDROOMS: 3 NUMBER OF OCCUPANTS:

CLOSING DATE 6/1/00

FOUNDATION FOR RESIDENCE:

___ WITHOUT BASEMENT ON SLAB
✓ CRAWL SPACE
___ WITH BASEMENT /PLUMBING
___ WITH BASEMENT /NO PLUMBING

IF EXPANSION/ALTERATION OF EXISTING SYSTEM, DESCRIBE THE PROPOSED BUILDING ADDITION:

WILL THERE BE A HOME BUSINESS IN THE RESIDENCE: ___ YES ✓ NO TYPE: _____

WATER SUPPLY (CHECK ONE):

___ COMMUNITY (C)
___ MUNICIPAL (M)
✓ PRIVATE WELL (P)
___ SHARED WELL (S)
___ OTHER 'SPRINGS' (O)

IF ANY OF THE FOLLOWING ARE LOCATED ON THE PROPERTY, PLEASE SHOW LOCATION ON PLAT:

BURIED CABLES, LANDFILLS, STUMPHOLES	___ YES ✓ NO	WELL, SPRINGS OR WATERLINES	___ YES ✓ NO
EXISTING WASTEWATER SYSTEMS	___ YES ✓ NO	DESIGNATED WETLANDS	___ YES ✓ NO
EASEMENTS OR RIGHT-OF-WAYS	___ YES ✓ NO		

PROPERTY OWNER:	LEGAL AGENT FOR PROPERTY OWNER IF APPLICABLE:
NAME: WATFORD, MINNIE (LAST) (FIRST) (MI)	NAME: EDWARDS, LOIS C. (LAST) (FIRST) (MI)
ADDRESS:	DAYTIME PHONE: ( ) 846- 2242
CITY: STATE: ZIP:	(BUYER)
DAYTIME PHONE: ( )	

WHAT DATE WAS THE PROPERTY ORIGINALLY DEEDED AND RECORDED? UNKNOWN

An Improvement Permit is subject to suspension or revocation if site plans or the intended use change or if information submitted in this application is falsified or changed. The undersigned, owner, or legal agent for the owner, of the property described above as the "Job Location" has read the foregoing application, acknowledges that the contents of same are true, and authorizes agents of the Mecklenburg County Health Department to enter onto the property for the purpose of processing this request.

SIGNED: [signature] DATE 5/15/00

MECKLENBURG COUNTY HEALTH DEPARTMENT
ENVIRONMENTAL HEALTH DIVISION
c/o HAL MARSHALL [illegible] ST., CHARLOTTE, N.C. 28202., (704) 336-5102

PROPOSED PLOT PLAN


Lois Edwards
5/16
Parcel 19715304

HEALTH DEPARTMENT
ENVIRONMENTAL HEALTH DIVISION
700 NORTH TRYON STREET
CHARLOTTE, NC 28202
PHONE (704) 336-5102


FILE: 4333 B

TC: 197-153-04

Draw in and name all roads adjoining the property. Draw in and accurately dimension the lot concerned. Accurately indicate property boundaries proposed and/or existing structures and driveways, underground utilities, and wells and springs within 100 feet of the proposed building or drainfield.

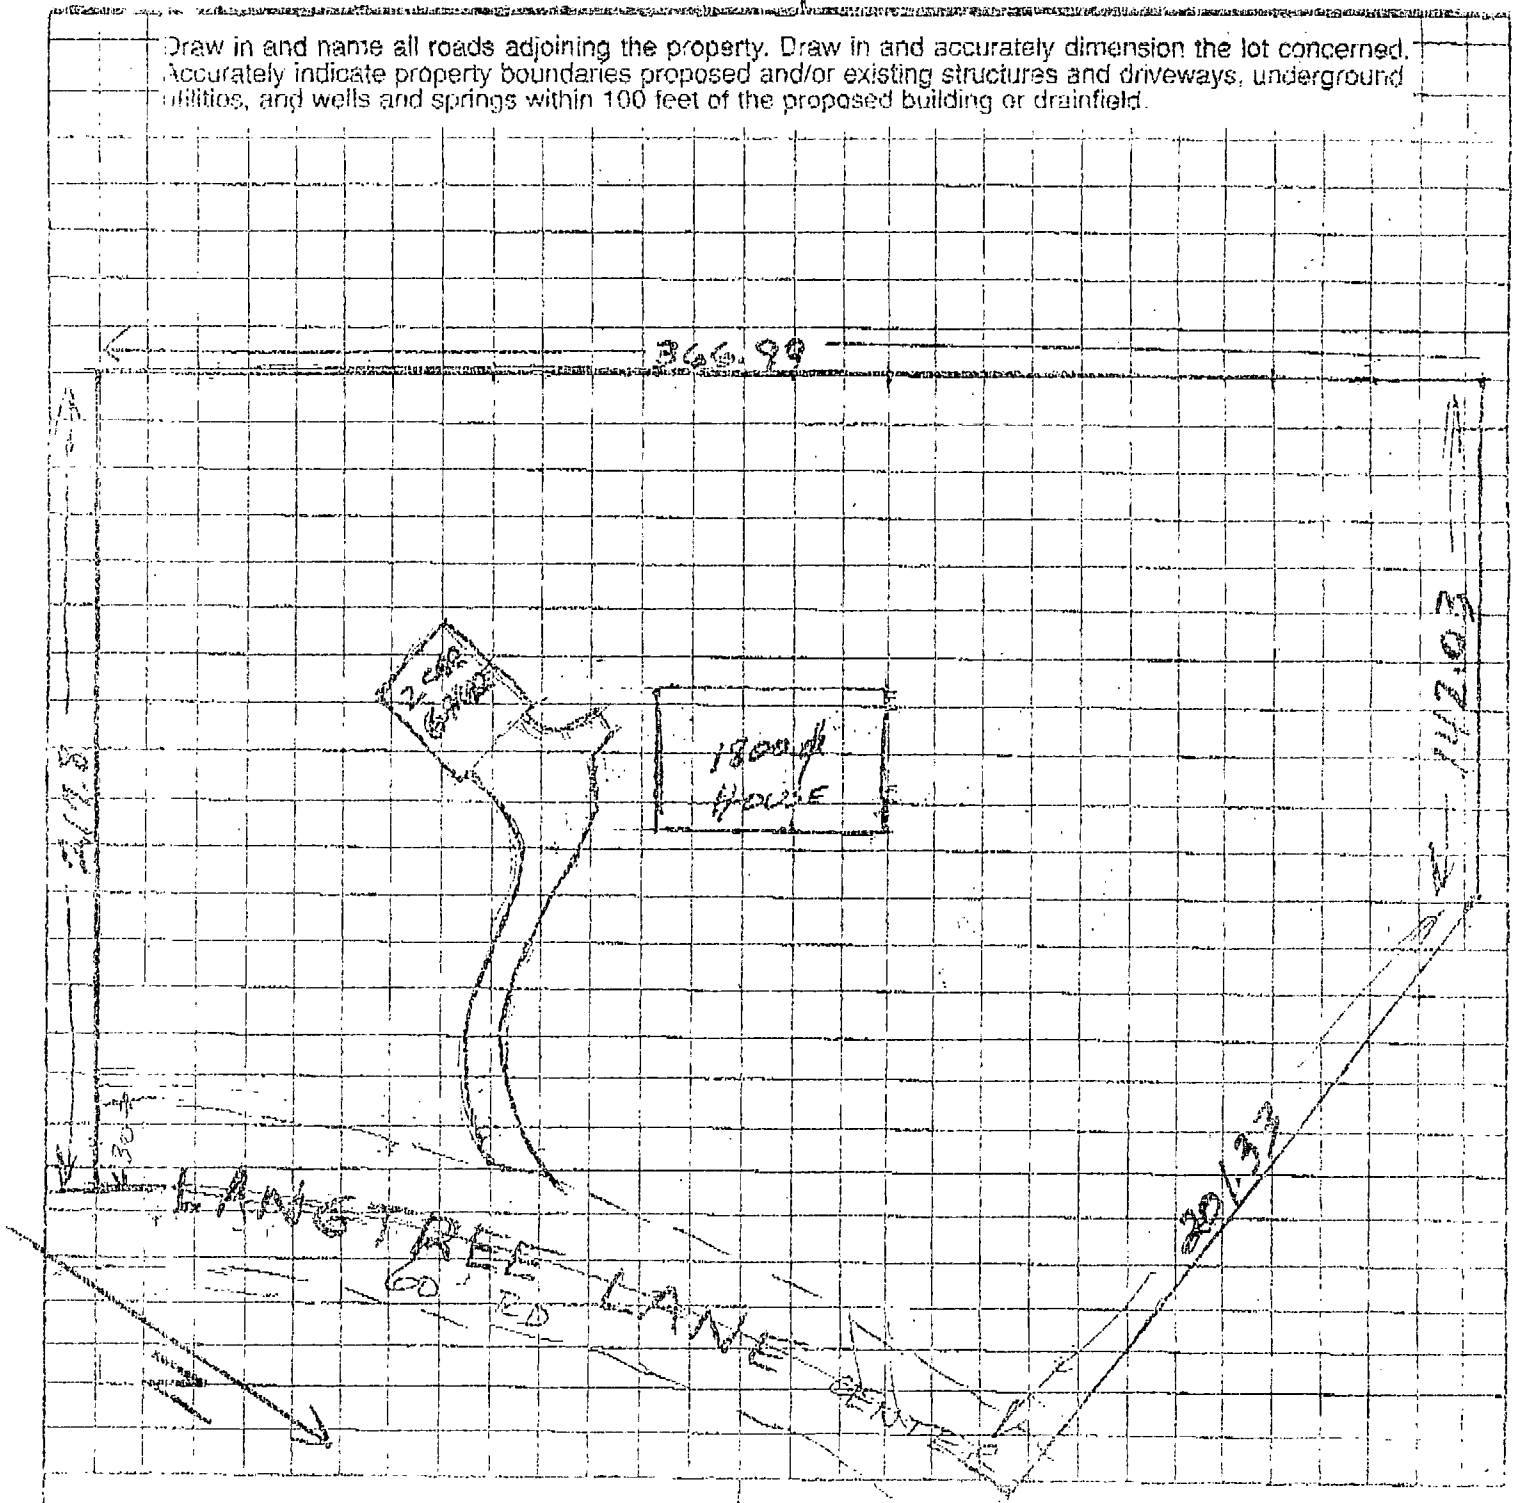
366.99
House

LOIS EDWARDS
5/16
PARCEL 19715304

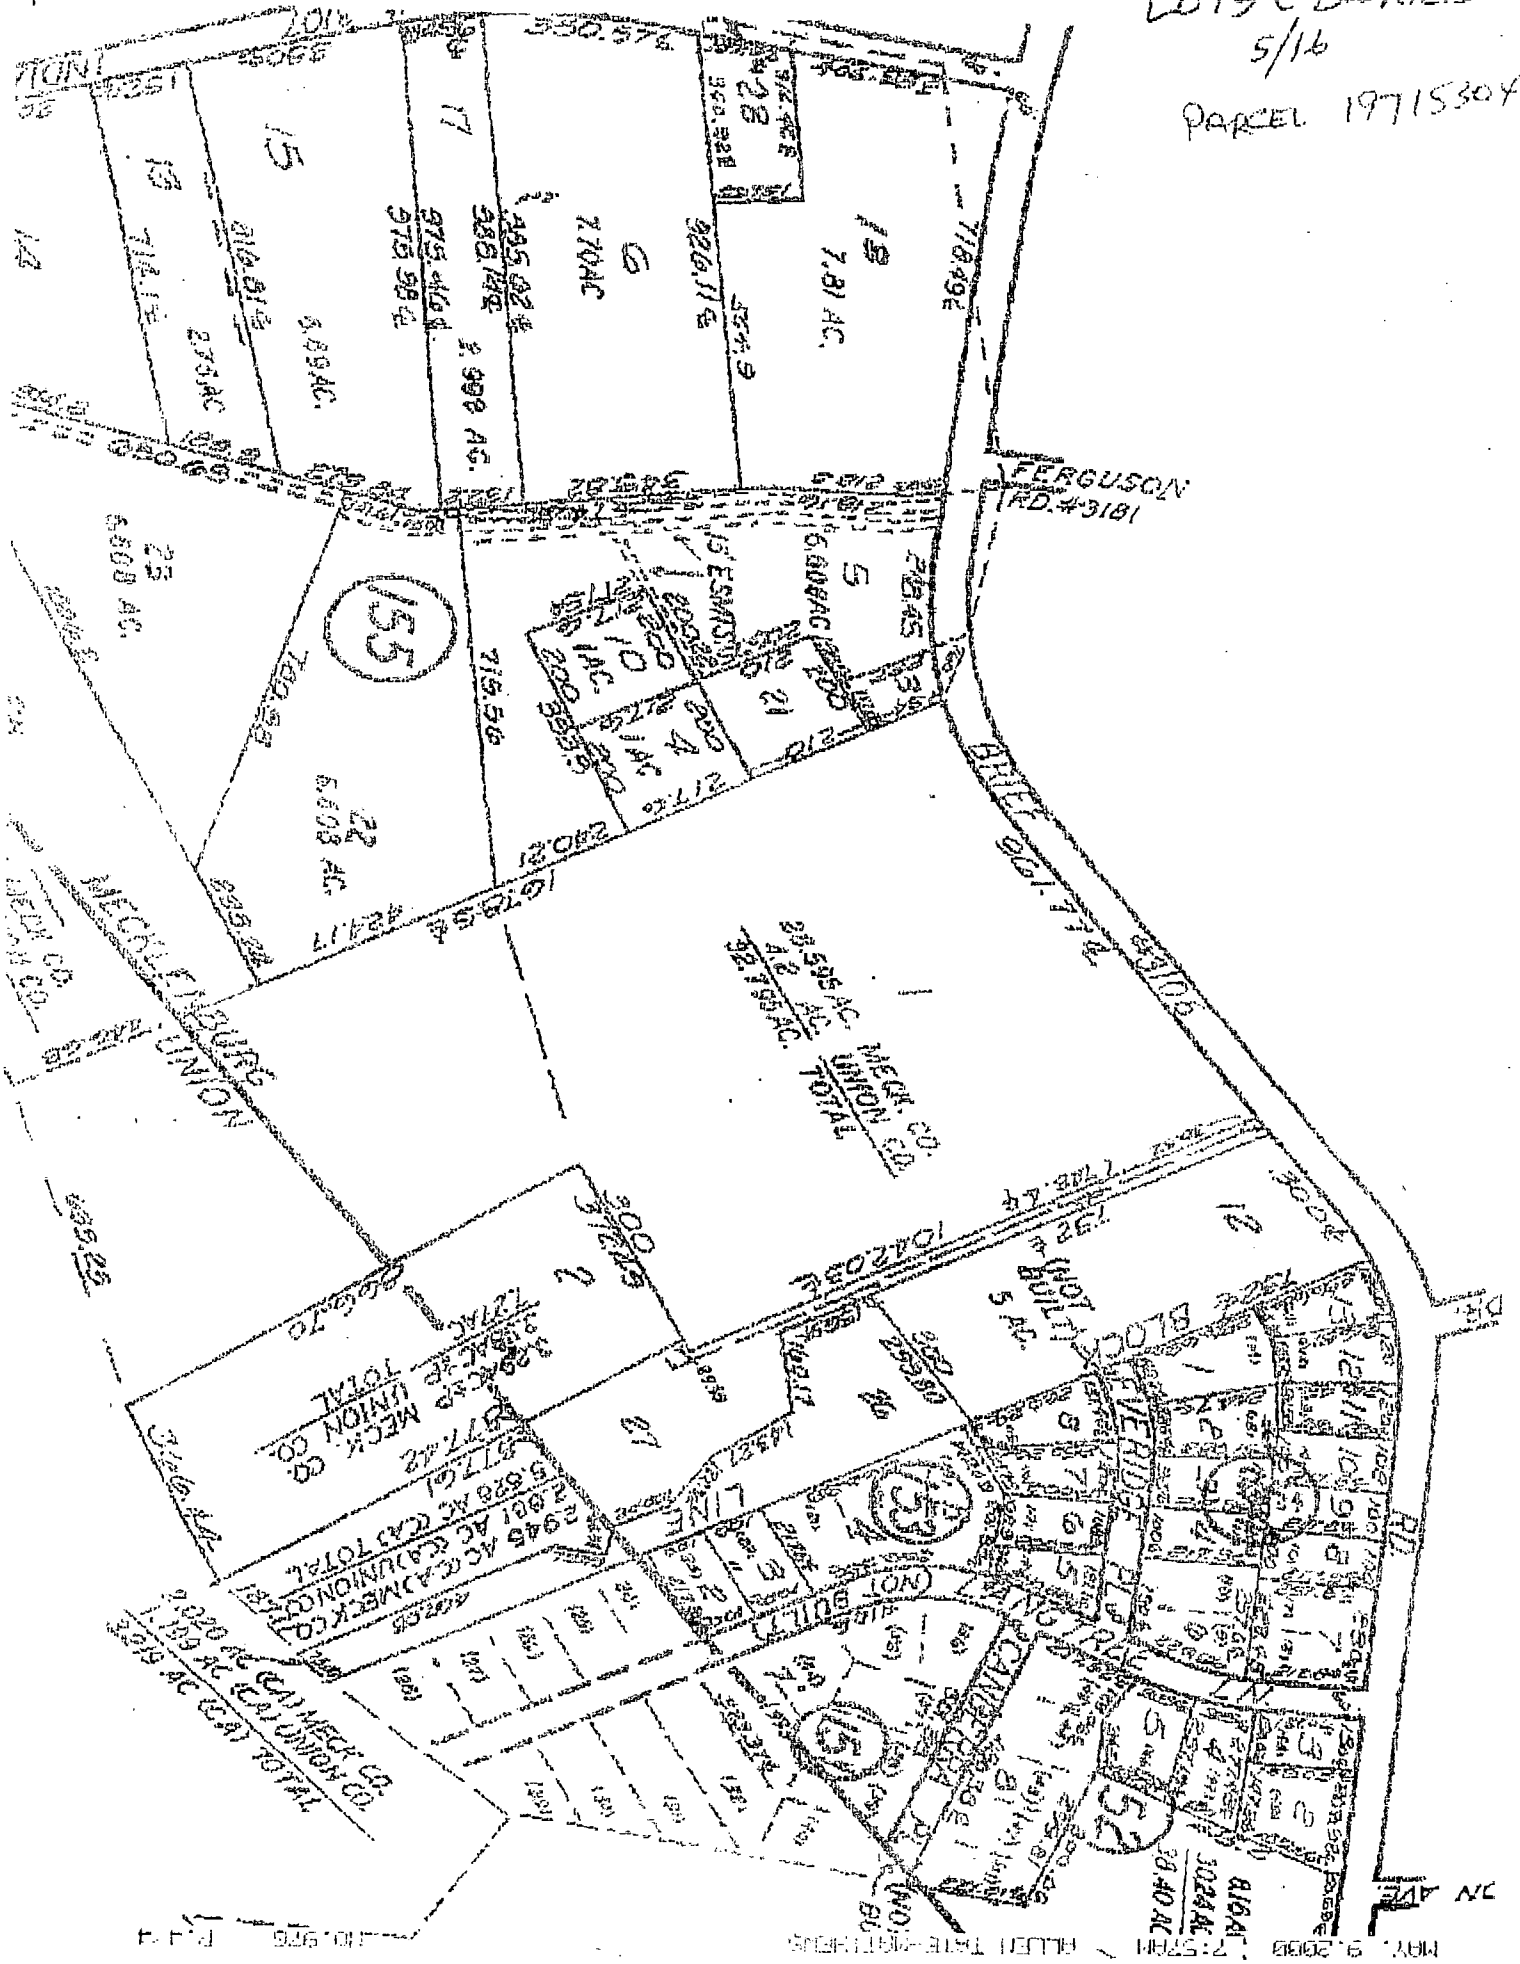

FAX COVER PAGE

DATE: 5/16/00

TO: Health Department
Mecklenburg County
FAX 336-6894

FROM: Lois Edwards
704 846-2242
704 846-7944 FAX

PAGES INCLUDING COVER: 4

MESSAGE: Re: Parcel 19715304

Enclosed is application and proposed plot plan for perk test. I have recently purchased the following Lot Parcel # 19715304, Lot #19, 20, 21 BBM1075
The closing is on June 1st. May I hear from you as soon as possible.

Please call for credit card # for initiating this process and for any other info you may need such as how many bedrooms, baths, and sq. footage. This footprint is approximate as I do not have an actual plan yet. I have not decided whether to have a detached garage or attached.

Thank you
Lois Edwards

Allen Tate, REALTORS®

OFFER TO PURCHASE AND CONTRACT

Lois C. Edwards, as Buyer, hereby offers to purchase and Minnie Warford, as Seller, upon acceptance of said offer agrees to sell and convey, all of that plot, piece or parcel of land described below, together with all improvements located thereon (said real property and personal property as are listed below (collectively referred to as the "Property"), upon the following terms and conditions.

1. REAL PROPERTY: Located in the City of _____, County of Mecklenburg, State of North Carolina, being known as and more particularly described as: Street Address 8307 Langtree Lane, Charlotte, NC Zip 28227 Tax Parcel Designation 227-21 BB m10-875

All ☐ A portion of the property in Deed Reference: Book 2564 Page No. 768 Etc.

NOTE: Prior to signing this Offer to Purchase and Contract, Buyer is advised to review Restrictive Covenants, if any, which may limit the use of the Property as described in Declaration of Restrictive Covenants, By-Laws, Articles of Incorporation, Rules and Regulations, and other governing documents of homeowners' association and/or the subdivision, if applicable.

2. FIXTURES: The following items, if any, are included in the purchase price free of liens: any built-in appliances, light fixtures, ceiling fans, attached floor coverings, blinds, shades, drapery rods and curtain rods, brackets and all related hardware, window and door screens, storm windows, combination storm/screen doors, satellite dishes and receivers, burglar/fire/smoke alarms, pool and spa equipment, solar energy systems, attached fireplace screens, attached fireplace logs, mailboxes, garage door openers with controls, outdoor plants and trees (other than in movable containers), basketball goals, storage sheds, wall and/or door mirrors, and any other items attached or affixed to the Property. EXCEPT the following items:

3. PERSONAL PROPERTY: The following personal property is included in the purchase price: _____

4. PURCHASE PRICE: The purchase price is $37,500 ~~37,500~~ Buyer to pay 5% above and shall be paid as follows:

(a) $ 1,000.00 EARNEST MONEY DEPOSIT with this offer by ☐ cash ☒ personal check ☐ bank check ☐ certified check ☐ other to be deposited and held in escrow by Allen Tate Co. ("Escrow Agent") until the sale is closed, at which time it will be credited to Buyer, or until this contract is otherwise terminated. In the event: (1) this offer is not accepted, or (2) any of the conditions hereto are not satisfied, then all earnest monies shall be returned to Buyer. In the event of breach of this contract by Seller, then upon Buyer's request, all earnest monies shall be returned to Buyer, but such return shall not affect any other remedies available to Buyer for such breach. In the event this offer is accepted and Buyer breaches this contract, then all earnest monies shall be forfeited upon Seller's request, but receipt of such forfeited earnest monies shall not affect any other remedies available to Seller for such breach.

NOTE: In the event of a dispute between Seller and Buyer over the return or forfeiture of earnest money held in escrow by a broker, the broker is required by North Carolina law to retain said earnest money in the broker's trust or escrow account until a written release from the parties consenting to its disposition has been received or until disbursement is ordered by a court of competent jurisdiction.

(b) $ _____ ADDITIONAL EARNEST MONEY DEPOSIT to be paid to Escrow Agent no later than _____ TIME BEING OF THE ESSENCE WITH REGARD TO SAID DATE.

(c) $ _____ BY ASSUMPTION of the unpaid principal balance and all obligations of Seller on the existing loan(s) secured by a deed of trust on the Property in accordance with the attached Loan Assumption Addendum.

(d) $ _____ SELLER FINANCING in accordance with the attached Seller Financing Addendum.

(e) $ 36,500 BALANCE of the purchase price in cash at Closing.

5. CONDITIONS: (Mark each blank that is not a condition to this contract.)

(a) Buyer may obtain FHA/VA (attach FHA/VA Financing Addendum) ☐ Conventional ☐ Other: Cash or a ☐ Fixed Rate ☐ Adjustable Rate loan in the amount of _____ (plus any Financed VA Funding Fee or PMI/MIP), for a term of _____ years, at an interest rate not to exceed ____% per annum, with mortgage loan discount points not to exceed _____% of the loan amount. If not approved, Buyer may terminate this contract by written notice to Seller received by Seller prior to the Effective Date of this contract. Buyer shall use Buyer's best efforts to secure the lender's customary loan commitment for said loan within _____ days following the Effective Date of this contract and to satisfy all terms and conditions of the loan commitment letter by Closing. After the above letter is received, Seller may request from Buyer a copy of the loan commitment letter. If Buyer fails to provide Seller a copy of the loan commitment letter or a written waiver of the loan condition within five days of receipt of Seller's request, Seller may terminate this contract by written notice to Buyer received by Buyer prior to Seller's receipt of a copy of the letter or the waiver. Buyer shall be responsible for all costs and expenses in connection with any loan obtained by Buyer, including but not limited to pay any of the Buyer's Closing costs (including loan discount points) whether such costs are to be paid by Buyer or Seller.

(b) There must be no restrictions, easements, encroachments, zoning or other governmental regulation that would prevent the reasonable use of the Property for _____ purposes.

(c) The Property must be in substantially the same condition at Closing as on the date of this offer, reasonable wear and tear excepted.

(d) All deeds of trust, liens and other charges against the Property, not assumed by Buyer, must be paid and satisfied by Seller at or prior to Closing, and Seller shall remain obligated to obtain any such cancellations for a reasonable time after Closing if such cancellation may be promptly obtained following Closing.

(e) Title must be delivered at closing by GENERAL WARRANTY DEED unless otherwise stated herein, and must be free and clear of all encumbrances except: ad valorem taxes for the current year; utility easements and unviolated restrictive covenants that do not materially affect the value of the Property; and such rights, rights of parties in possession and encroachments as may be assumed or specifically accepted in writing by Buyer. Buyer must have legal access to a public right of way.

6. SPECIAL ASSESSMENTS: Seller warrants that there are no pending or confirmed governmental special assessments for sidewalk, paving, water, sewer or other improvements on or adjoining the Property, and no pending or confirmed owners' association special assessments except as follows: None (Insert "None" or the identification of such assessments, if any.) Seller shall pay all such assessments which are pending or confirmed through the time of Closing, if any, and Buyer shall take title subject to all pending assessments, if any, unless otherwise agreed herein. None

7. PRORATIONS AND ADJUSTMENTS: Unless otherwise provided for herein, the following items shall be prorated through the day prior to Closing and shall be adjusted between Buyer and Seller in cash at Closing: ad valorem taxes and public charges for the Property for the current year; rents and security deposits for any tenants in possession; prepaid premiums for assumed insurance; owners' association dues; and

N. PROPERTY DISCLOSURE AND INSPECTIONS:

(a) Property Disclosure:

☐ Buyer has received a signed copy of the N.C. Residential Property Disclosure Statement prior to the signing of this Offer to Purchase and Contract.

☐ Buyer has NOT received a signed copy of the N.C. Residential Property Disclosure Statement prior to the signing of this Offer to Purchase and Contract and shall have the right to terminate or withdraw this contract without penalty prior to WHICHEVER OF THE FOLLOWING EVENTS OCCURS FIRST: (1) the end of the third calendar day following receipt of the Disclosure Statement; (2) the end of the third calendar day following the date the contract was made; or (3) Closing or occupancy by the Buyer in the case of a sale or exchange.

☑ Exempt from N.C. Residential Property Disclosure Statement because (SEE GUIDELINES) Land

☐ The Property is residential and was built prior to 1978 (Attach Lead-Based Paint or Lead-Based Paint Hazards Disclosure Addendum.)

(b) Property Inspection: Unless otherwise stated herein, or as otherwise provided on an inspection addendum attached hereto, Buyer shall have the option of inspecting or obtaining at Buyer's expense, inspections to determine the condition of the Property. Unless otherwise stated herein, it is a condition of this contract that: (i) the built-in appliances, electrical system, plumbing system, heating and cooling systems, roof coverings (including flashing and gutters), doors and windows, exterior surfaces, structural components (including foundations, columns, chimneys, floors, walls, ceilings and roofs), porches and decks, fireplaces and flues, crawl space and attic ventilation systems (if any), water and sewer systems (public and private), shall be performing the function for which intended and shall not be in need of immediate repair; (ii) there shall be no unusual drainage conditions or evidence of excessive moisture adversely affecting the structure(s); and (iii) there shall be no friable asbestos or existing environmental contamination. Any inspections shall be completed and written notice of necessary repairs shall be given to Seller on or before _____. Seller shall provide written notice to Buyer of Seller's response within ___ days of Buyer's notice. Buyer is advised to have any inspections made prior to incurring expenses for Closing and to allow time to permit any required repairs to be completed by Closing.

(c) Wood-Destroying Insects: Unless otherwise stated herein, Buyer shall have the option of obtaining, at Buyer's expense, a report from a licensed pest control operator on a standard form in accordance with the regulations of the North Carolina Structural Pest Control Committee, stating that as to all structures except _____ there was no visible evidence of wood-destroying insects and containing no indication of visible damage therefrom. The report must be obtained in sufficient time so as to permit treatment, if any, and repairs, if any, to be completed prior to Closing. All treatment required shall be paid for by Seller and completed prior to Closing, unless otherwise agreed upon in writing by the parties. The Buyer is advised that the inspection report described in this paragraph may not always reveal either structural damage or damage caused by agents or organisms other than wood-destroying insects. If new construction, Seller shall provide a standard warranty of termite soil treatment.

(d) Repairs: Pursuant to any inspections in (b) and/or (c) above, if any repairs are necessary, Seller shall have the option of completing them or refusing to complete them. If Seller elects not to complete the repairs, then Buyer shall have the option of accepting the Property in its present condition or terminating this contract in which case all earnest monies shall be refunded. Unless otherwise stated herein, or as otherwise provided on an inspection addendum attached hereto, any items not covered by (b) (i), b (ii), b (iii) and (c) above are excluded from repair negotiations under this contract.

(e) Acceptance: CLOSING SHALL CONSTITUTE ACCEPTANCE OF EACH OF THE SYSTEMS, ITEMS AND CONDITIONS LISTED ABOVE IN ITS THEN EXISTING CONDITION UNLESS PROVISION IS OTHERWISE MADE IN WRITING.

O. REASONABLE ACCESS: Seller will provide reasonable access to the Property (including working, existing utilities) through the earlier of Closing or possession by Buyer, to Buyer or Buyer's representatives for the purposes of appraisal, inspection, and/or evaluation. Buyer may conduct a walk-through inspection of the Property prior to Closing.

P. CLOSING: Closing shall be defined as the date and time of recording of the deed. All parties agree to execute any and all documents and papers necessary in connection with Closing and transfer of title on or before June 30, 2000, at a place designated by Buyer. The deed is to be made to Luis C. Edwards

Q. POSSESSION: Unless otherwise provided herein, possession shall be delivered at Closing. In the event possession is NOT to be delivered at Closing, ☐ a Buyer Possession Before Closing Agreement is attached. OR, ☐ a Seller Possession After Closing Agreement is attached.

R. OTHER PROVISIONS AND CONDITIONS: (ITEMIZE ALL ADDENDA TO THIS CONTRACT AND ATTACH HERETO.)

Post Final Provisions Addendum

17. RISK OF LOSS: The risk of loss or damage by fire or other casualty prior to Closing shall be upon Seller. If the improvements on the Property are destroyed or materially damaged prior to Closing, Buyer may terminate this contract by written notice delivered to Seller or Seller's agent and all deposits shall be refunded to Buyer. In the event Buyer does NOT elect to terminate this contract, Buyer shall be entitled to receive at or prior to the Closing any of the Seller's insurance proceeds payable on account of the damage or destruction applicable to the Property being purchased.

18. ASSIGNMENTS: This contract may not be assigned without the written consent of all parties, but if assigned by agreement, then this contract shall be binding on the assignee and his heirs and successors.

19. PARTIES: This contract shall be binding upon and shall inure to the benefit of the parties, i.e., Buyer and Seller and their heirs, successors and assigns. As used herein, words in the singular include the plural and the masculine includes the feminine and neuter genders, as appropriate.

20. SURVIVAL: If any provision herein contained which by its nature and effect is required to be observed, kept or performed after the Closing, it shall survive the Closing and remain binding upon and for the benefit of the parties hereto until fully observed, kept or performed.

21. ENTIRE AGREEMENT: This contract contains the entire agreement of the parties and there are no representations, inducements or other provisions other than those expressed herein. All changes, additions or deletions hereto must be in writing and signed by all parties. Nothing contained herein shall alter any agreement between a REALTOR® or broker and Seller or Buyer as contained in any listing agreement, buyer agency agreement, or any other agency agreement between them.

22. NOTICE AND EXECUTION: Any notice or communication to be given to a party herein may be given to the party or to such party's agent. This offer shall become a binding contract (the "Effective Date") when signed by both Buyer and Seller and such signing is communicated to the offering party. This contract is executed under seal in signed multiple originals, all of which together constitute one and the same instrument, with a signed original being retained by each party and each REALTOR® or broker hereto, and the parties adopt the word "SEAL" beside their signatures below.

IF YOU DO NOT UNDERSTAND THIS OFFER TO PURCHASE AND CONTRACT OR FEEL THAT IT DOES NOT PROVIDE FOR YOUR LEGAL NEEDS, YOU SHOULD CONSULT A NORTH CAROLINA REAL ESTATE ATTORNEY BEFORE YOU SIGN IT.

Buyer acknowledges having made an on-site personal examination of the Property prior to the making of this offer.

Date: May 10, 2000 Date: 5-10-2000


Date: Date:


PROPOSED PLOT PLAN

HEALTH DEPARTMENT
ENVIRONMENTAL HEALTH DIVISION
700 NORTH TRYON STREET
CHARLOTTE, NC 28202
PHONE (704) 336-5102

FILE: 4333B

TC: 197-153-04

Draw in and name all roads adjoining the property. Draw in and accurately dimension the lot concerned. Accurately indicate property boundaries proposed and/or existing structures and driveways, underground utilities, and wells and springs within 100 feet of the proposed building or drainfield.

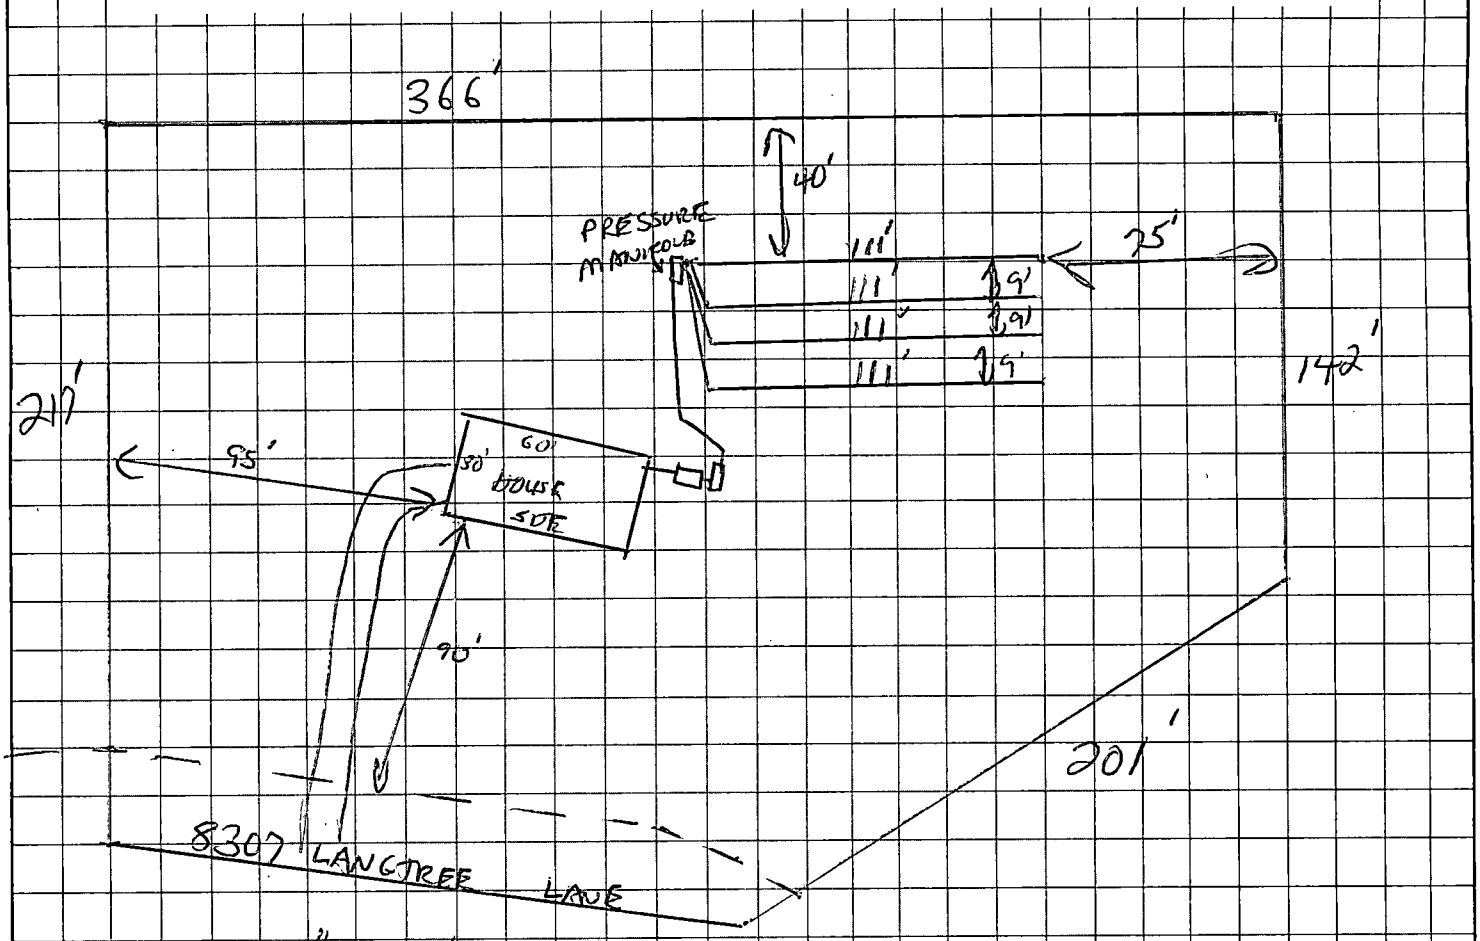

SCALE 1" = 60'

(1) LOCATE ALL WELLS 100' FROM ALL PARTS OF SEPTIC TANK SYSTEM

(2) INSTALL A PRESSURE MANIFOLD AS A DISTRIBUTION DEVICE

(3) INSTALL DRAINLINES SHALLOW (24") AND ON CONTOUR

(4) THIS IS A TYPE III-B SYSTEM REQUIRING A LIFT PUMP, WHICH IS REQUIRED BY N.C. STATE REGULATIONS TO BE INSPECTED AT LEAST ONCE EVERY 5 YEARS BY THE LOCAL HEALTH DEPT WITH THE HOME OWNER RESPONSIBLE FOR ANY FEES, AS SET BY BOARD OF COMMISSIONERS

Jan C. Edwards
OWNER/AGENT SIGNATURE

DATE 6-13-00

APPROVAL DATE 6/13/00

White - Health Department's Copy Canary - E.H.S. Copy Pink - Owner's Copy

DEPARTMENT OF ENVIRONMENT, HEALTH, AND NATURAL RESOURCES
DIVISION OF ENVIRONMENTAL HEALTH
ON-SITE WASTEWATER SECTION

#1 AS

Sheet: _____
Property ID: 197-153-041
Lot #: _____
File #: 4333B

SOIL/SITE EVALUATION
for ON-SITE WASTEWATER SYSTEM

OWNER: Minnie Watford APPLICANT: Lois Edwards
ADDRESS: 10306 Buccaneer Rd Charlotte DATE EVALUATED: 6-6-00
PROPOSED FACILITY: residence PROPOSED DESIGN FLOW (.1949) 360 PROPERTY SIZE: .5 ac
LOCATION OF SITE: 8307 Jangtree Lane PROPERTY RECORDED: _____
WATER SUPPLY: ☐Private ☐Public ☐Well ☐Spring ☐Other _____
EVALUATION METHOD: ☐Augur Boring ☐Pit ☐Cut
TYPE OF WASTEWATER: ☐Sewage ☐Industrial Process ☐Mixed

PROFILE #	6-12% .1940 Landscape Position/ Slope %	Horizon Depth (IN.)	SOIL MORPHOLOGY (.1941) .1941 STRUCTURE/ TEXTURE	SOIL MORPHOLOGY (.1941) .1941 CONSISTENCE MINERALOGY	OTHER PROFILE FACTORS .1942 SOIL WETNESS/ COLOR	.1943 SOIL DEPTH	.1956 SAPRO CLASS	.1944 RESTR HORIZ	PROFILE CLASS &LTAR
1	LS	0-6"	gr/sicl	Fr/SEXPl SS/SP	747" TO soil wetness	47"	N/A	None	PS IV .275gal/ft²
		6-18"	SBM/sicl	Fr/SEXPl SS/SP					
		18-47"	ABK SBK/sic	Fi/SEXPl SP					
2	LS	0-2"	gr/sicl	Fr/SEXPl SS/SP	736" TO soil wetness	36"	N/A	None	PS .275gal/ft² IV
		2-36"	ABK SBM/sic	Fi/SEXPl SP					
3	LS	0-3"	gr/sicl	Fr/SEXPl SS/SP	742" TO soil wetness	42"	N/A	None	PS .275gal/ft² IV
		3-8"	SBM/sicl	Fr/SEXPl SS/SP					
		8-34"	SBM/sic	Fi/SEXPl SP					
		34-42"	SBM/sicl	Fr/SEXPl SS/SP					
4	LS	0-3"	gr/sicl	Fr/SEXPl SS/SP	743" TO soil wetness	43"	N/A	None	PS .275gal/ft² IV
		3-7"	SBM/sicl	Fr/SEXPl SS/SP					
		7-26"	SBM/sic	Fi/SEXPl SP					
		26-43"	SBM/sicl	Fr/SEXPl SS/SP					
5	LS	0-2"	gr/sicl	Fr/SEXPl SS/SP	743" TO soil wetness	43"	N/A	None	PS .275gal/ft² IV
		2-8"	SBK/scl	Fr/SEXPl SS/SP					
		8-26"	SBM/sic	Fi/SEXPl SP					
		26-43"	SBM/sicl	Fr/SEXPl SS/SP					

DESCRIPTION	INITIAL SYSTEM	REPAIR SYSTEM
Available Space (.1945)	PS	PS
System Type(s)		
Site LTAR	.275gal/ft²	.275gal/ft²

OTHER FACTORS (.1946): _____
SITE CLASSIFICATION (.1948): Provisionally Suitable
EVALUATED BY: W. A. Mallis 6-7-00 LSS
OTHER(S) PRESENT: L. Edwards


FILE # 43338

COMMENTS Not sure if 1976 Repair symbol

LANDSCAPE POSITION	GROUP	TEXTURE	.1955 LTAR
R-RIDGE	I	S-SAND	1.2-0.8
S-SHOULDER SLOPE		LS-LOAMY SAND	
L-LINEAR SLOPE			
FS-FOOT SLOPE	II	SL-SANDY LOAM	0.8-0.6
N-NOSE SLOPE		L-LOAM	
H-HEAD SLOPE			
CC-CONCLAVE SLOPE	III	SI-SILT	0.6-0.3
CV-CONVEX SLOPE		SICL-SILTY CLAY LOAM	
T-TERRACE		CL-CLAY LOAM	
FP-FLOOD PLAIN		SCL-SANDY CLAY LOAM	
	IV	SC-SANDY CLAY	0.4-0.1
		SIC-SILTY CLAY	
		O-ORGANIC	

CONSISTENCE	
MOIST	WET
VFR-VERY FRIABLE	NS-NON-STICKY
FR-FRIABLE	SS-SLIGHTLYSTICKY
FI-FIRM	S-STICKY
VFI-VERY FIRM	VS-VERY STICKY
EFI-EXTREMELY FIRM	NP-NON-PLASTIC
	SP-SLIGHTLYSTICKY
	P-PLASTIC
	VP-VERY PLASTIC

STRUCTURE	MINERALOGY
SG-SINGLE GRAIN	SLIGHTLY EXPANSIVE
M-MASSIVE	
CR-CRUMB	EXPANSIVE
GR-GRANULAR	
SBK-SUBANGULAR BLOCKY	
ABK-ANGULAR BLOCKY	
PL-PLATY	
PR-PRISMATIC	

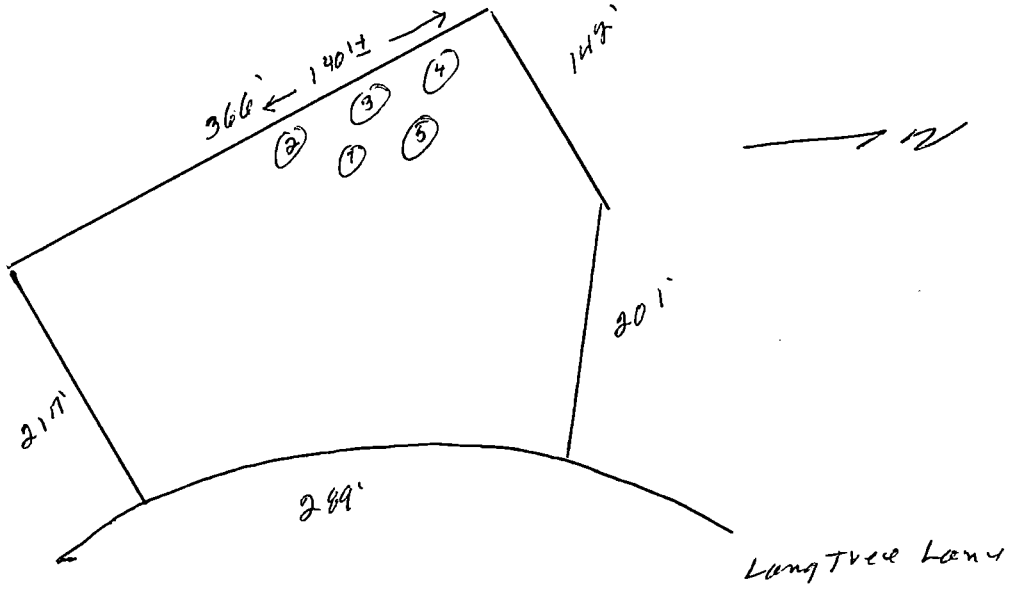

ENVI[illegible]MENTAL HEALTH
700 N TRYON ST #211
CHARLOTTE, NC 28203

BATCH: 069
S-A-L-E-S D-R-A-F-T
73822355
000500158410

REF: 0001
CD TYPE: MASTERCARD
TR TYPE: MAIL/PHONE
INV: 0502
DATE: MAY 16, 00 17:06:36

AVS: EXACT MATCH
TOTAL $200.00*

ACCT: 5416300019948216 EXP: 01/06
AP: 016349

CARDMEMBER ACKNOWLEDGES RECEIPT OF GOODS AND/OR SERVICES IN THE AMOUNT OF THE TOTAL SHOWN HEREON AND AGREES TO PERFORM THE OBLIGATIONS SET FORTH BY THE CARDMEMBER'S AGREEMENT WITH THE ISSUER

	Yes	No	N/A	Comments:
6. GROUND ABSORPTION FIELDS:				
a. No evidence of effluent surfacing/reaching surface waters?	☒	☐	☐	6. Drain field in good condition.
b. Minimal ponding in subsurface trenches?	☒	☐	☐	
c. Surface water being effectively diverted away?	☒	☐	☐	
d. Diversions/ditches/swales/tiles drains properly maintained?	☒	☐	☐	
e. Line cover/vegetation adequate/maintained as needed?	☒	☐	☐	
f. Protected from traffic, destructive uses?	☒	☐	☐	
g. Distribution devices in good condition, working properly?	☒	☐	☐	
h. Repair area properly reserved, maintained?	☒	☐	☐	
A. LOW PRESSURE PIPE DRAIN FIELDS:				
a. Turnups/cleanouts/valves intact and accessible?	☐	☐	☒	
b. No effluent standing in lower laterals?	☐	☐	☒	
c. Laterals free of excess solids, cleaned out as needed?	☐	☐	☒	
d. Pressure head is properly adjusted?	☐	☐	☒	

OVERALL CONDITION AND OPERATION OF SYSTEM:

No problems detected with system operation at time of inspection.

SUMMARY OF REPAIRS REQUIRED AT THIS TIME:

None.

***REPAIR WITHIN n/a DAYS.**

SYSTEM MAINTENANCE/IMPROVEMENTS REQUIRED:

*The MCHD recommends having the tanks (septic & dosing) pumped out every 3 to 5 years to remove excess solids.

*Please visit http://groundwater.charmeck.org for additional information.

1. Recommend installing a float tree in pump tank and connecting control floats at proper levels.

DATE: 03/14/2007

SIGNED: _____ E.S. AGENT

Division of Environmental Health

Printed Name: Trevor Thomason

Phone #: (704) 336-5568