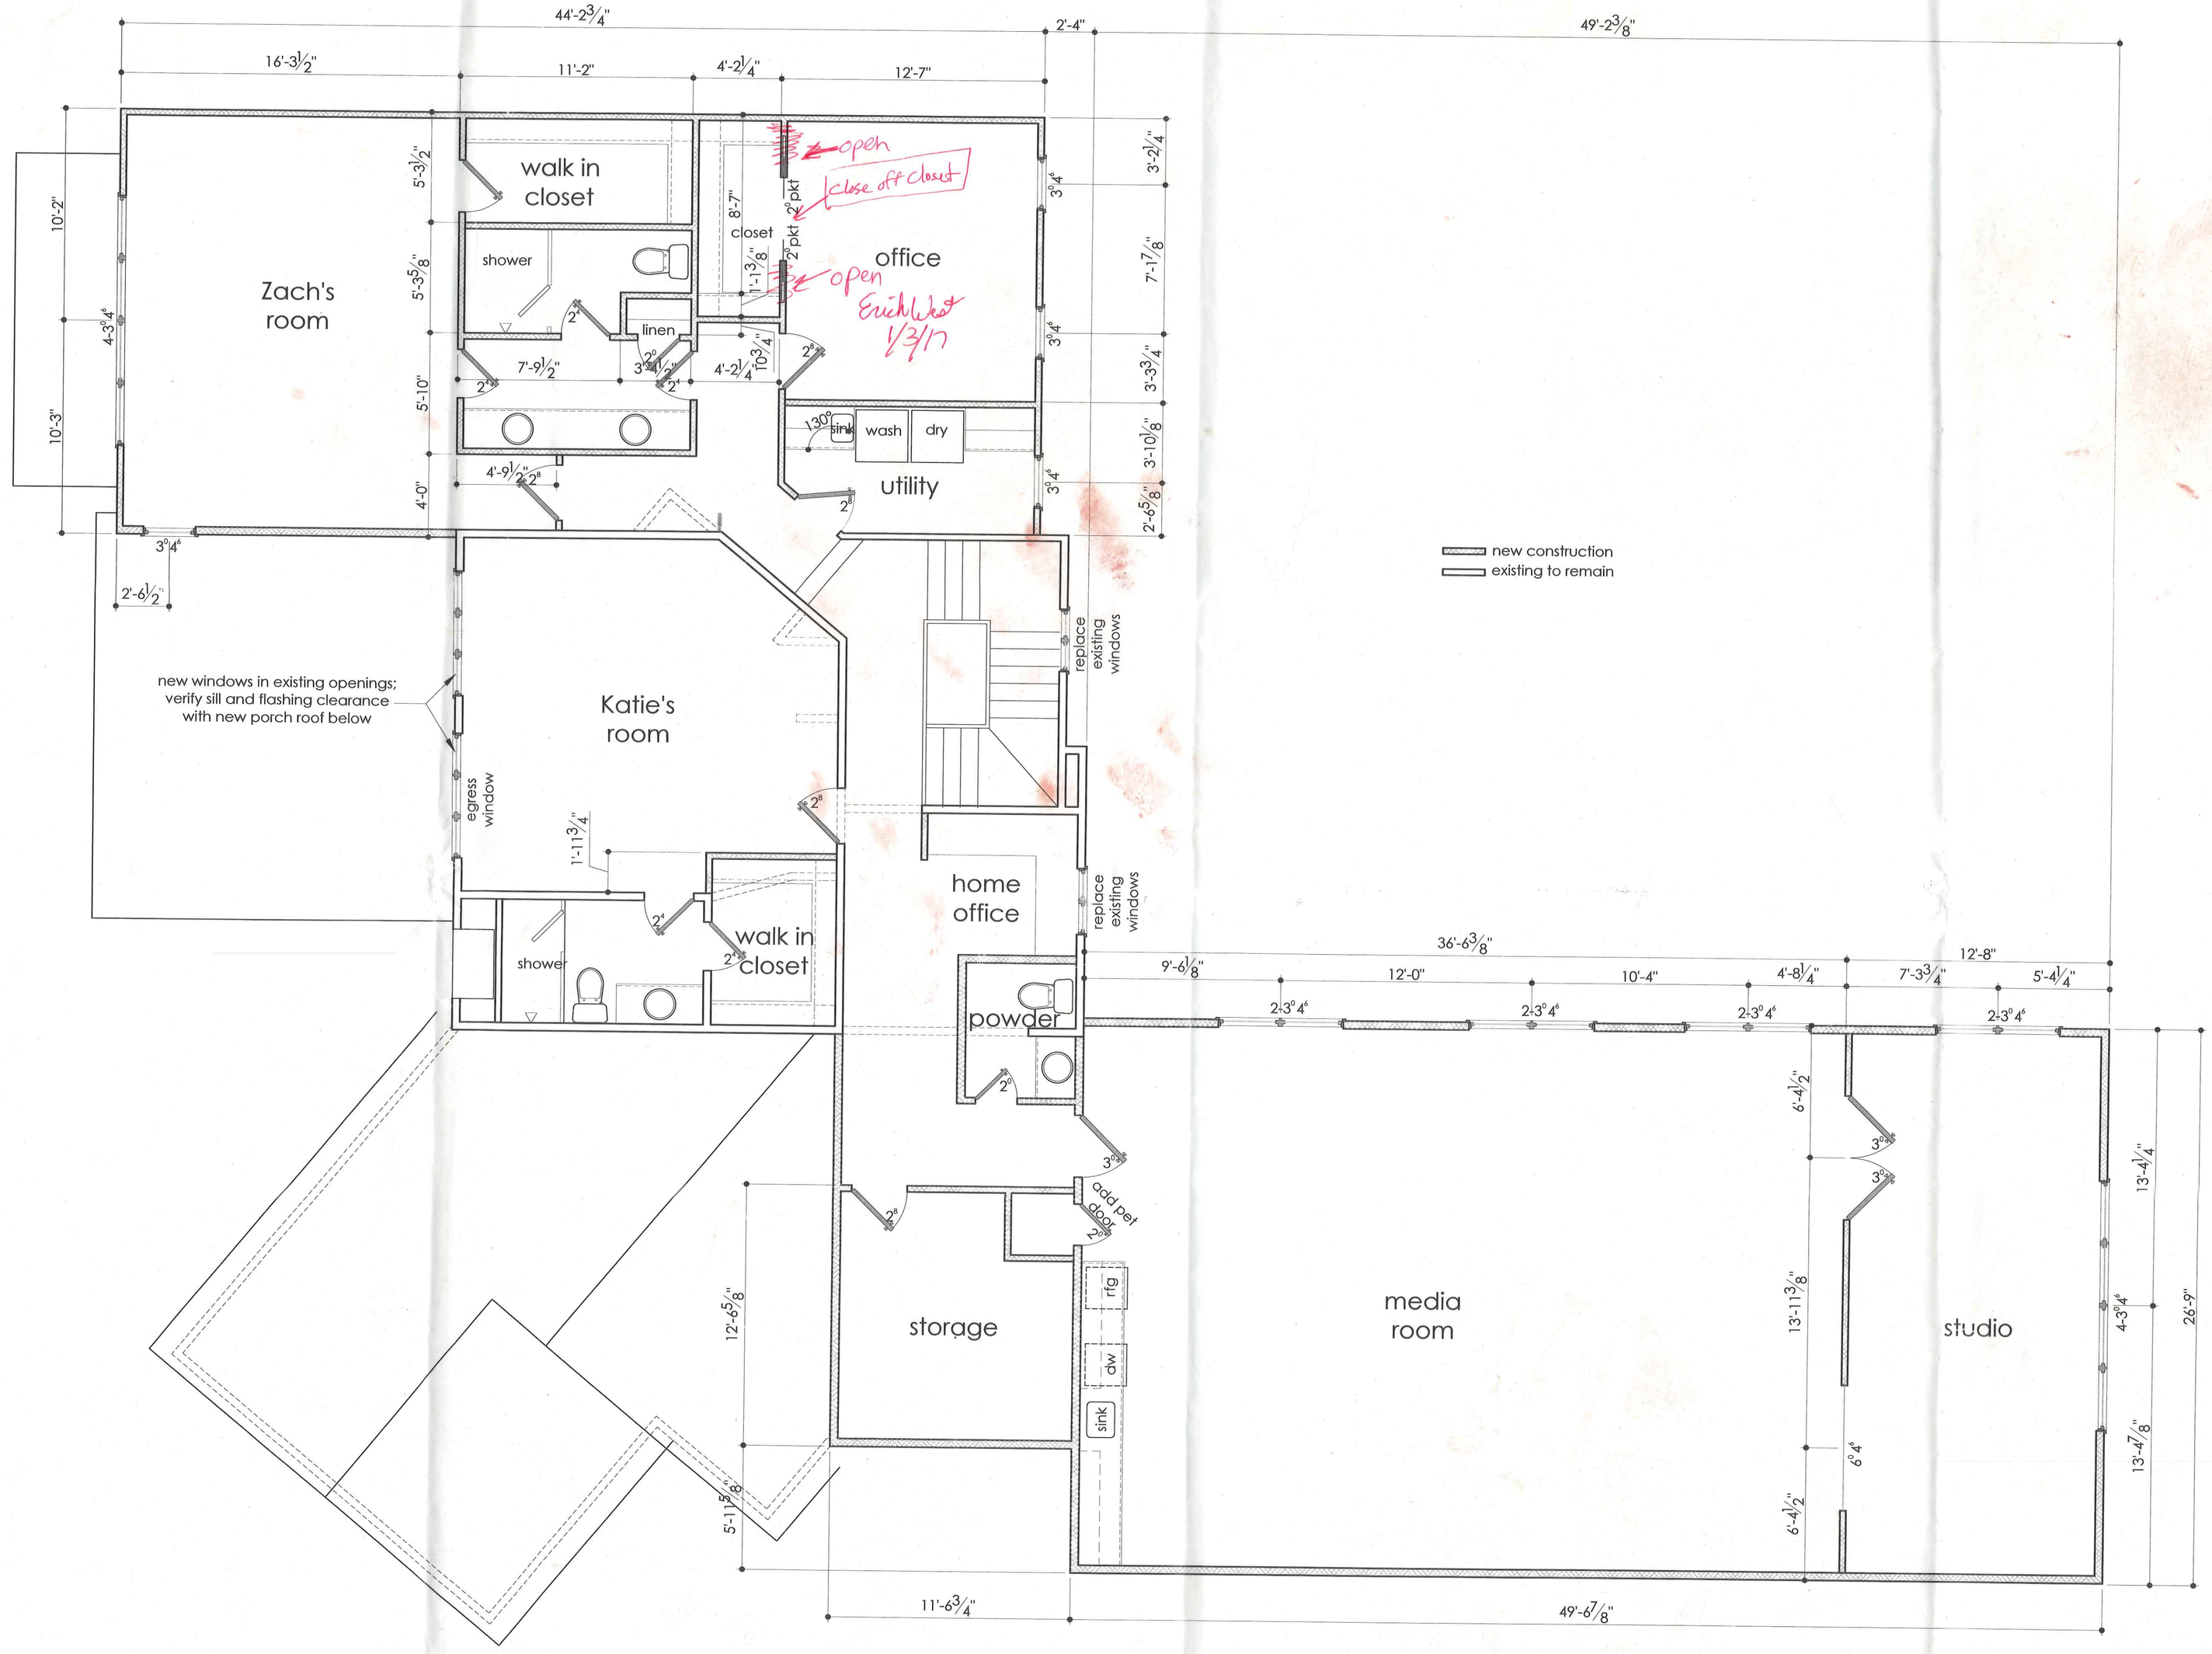


© copyright 2016

IDEA FACTORY
704.491.2060
www.ideafactorydesign.blogspot.com

Custom Homebuilder

Winton Residence
16109 North Point Road
Huntersville, NC

upper floor
10.30.16

6