

6116 GLENN TEAGUE RD

02324121


1/3/2008

duponbj

Groundwater and Wastewater Services File Imaging Project
May 2007
Barcode Font = IDAutomationHC39M


THIS IS TO CERTIFY THAT ON THE 27th DAY OF April 1963 I SURVEYED THE PROPERTY SHOWN ON THIS PLAT, AND THAT THE TITLE LINES AND THE WALLS OF THE BUILDING ARE AS SHOWN HEREON; THAT THERE ARE NEITHER ANY ENCROACHMENTS BY THE WALLS OR PROJECTIONS OF THE BUILDINGS THEREON, ON THE STREETS OR ON THE ADJACENT PROPERTY; NOR ANY ENCROACHMENTS OF THE WALLS OR PROJECTIONS OF THE ADJACENT BUILDINGS UPON THE ~~WESTERN~~ PROPERTY.


SIGNED E.L. Faires
Reg. Surveyor, State of North Carolina

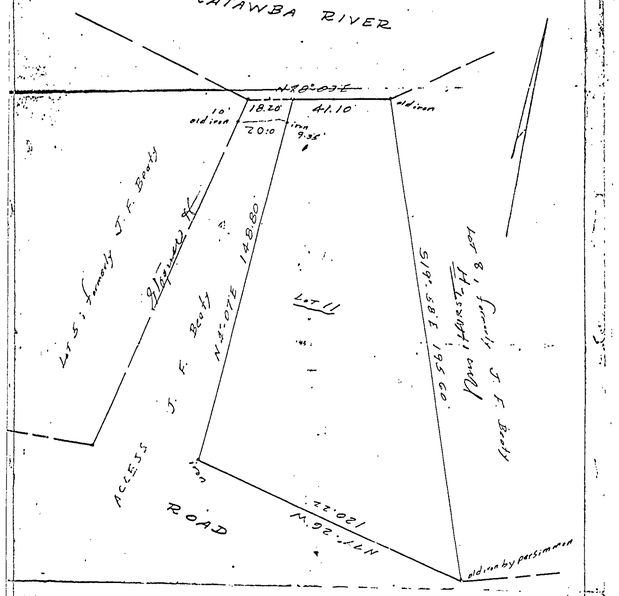



SURVEY OF PROPERTY
OF
J. F. BEATY
MECKLENBURG COUNTY, N. C.
LONG CREEK TOWNSHIP
SCALE - 1" = 30 FEET DATE April 27, 1963
DEED RECORDED IN BOOK ___ PAGE ___. MAP RECORDED IN BOOK ___ PAGE ___
E. L. FAIRES, N. C. REGISTERED SURVEYOR
ROUTE 3, CHARLOTTE, N. C.


File 3786B

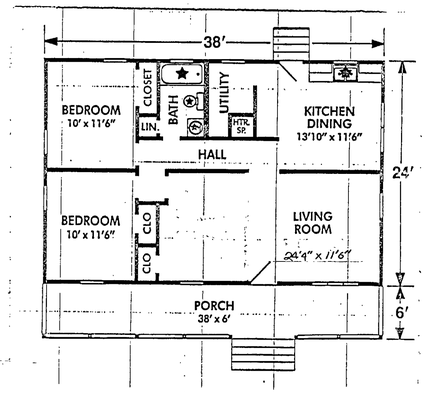


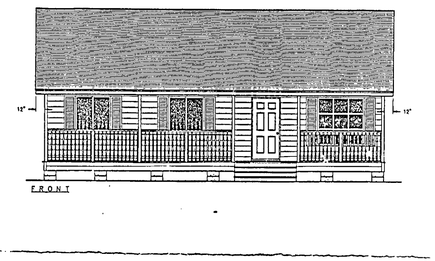

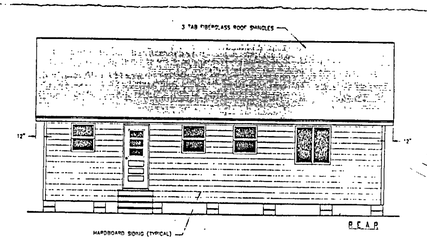


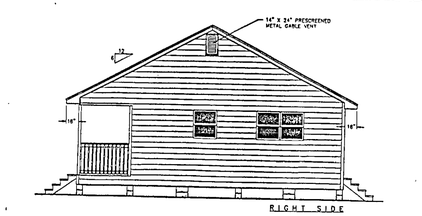

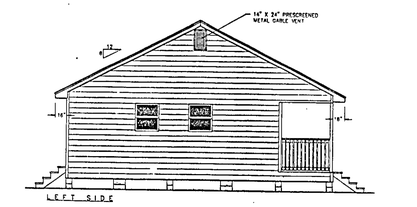

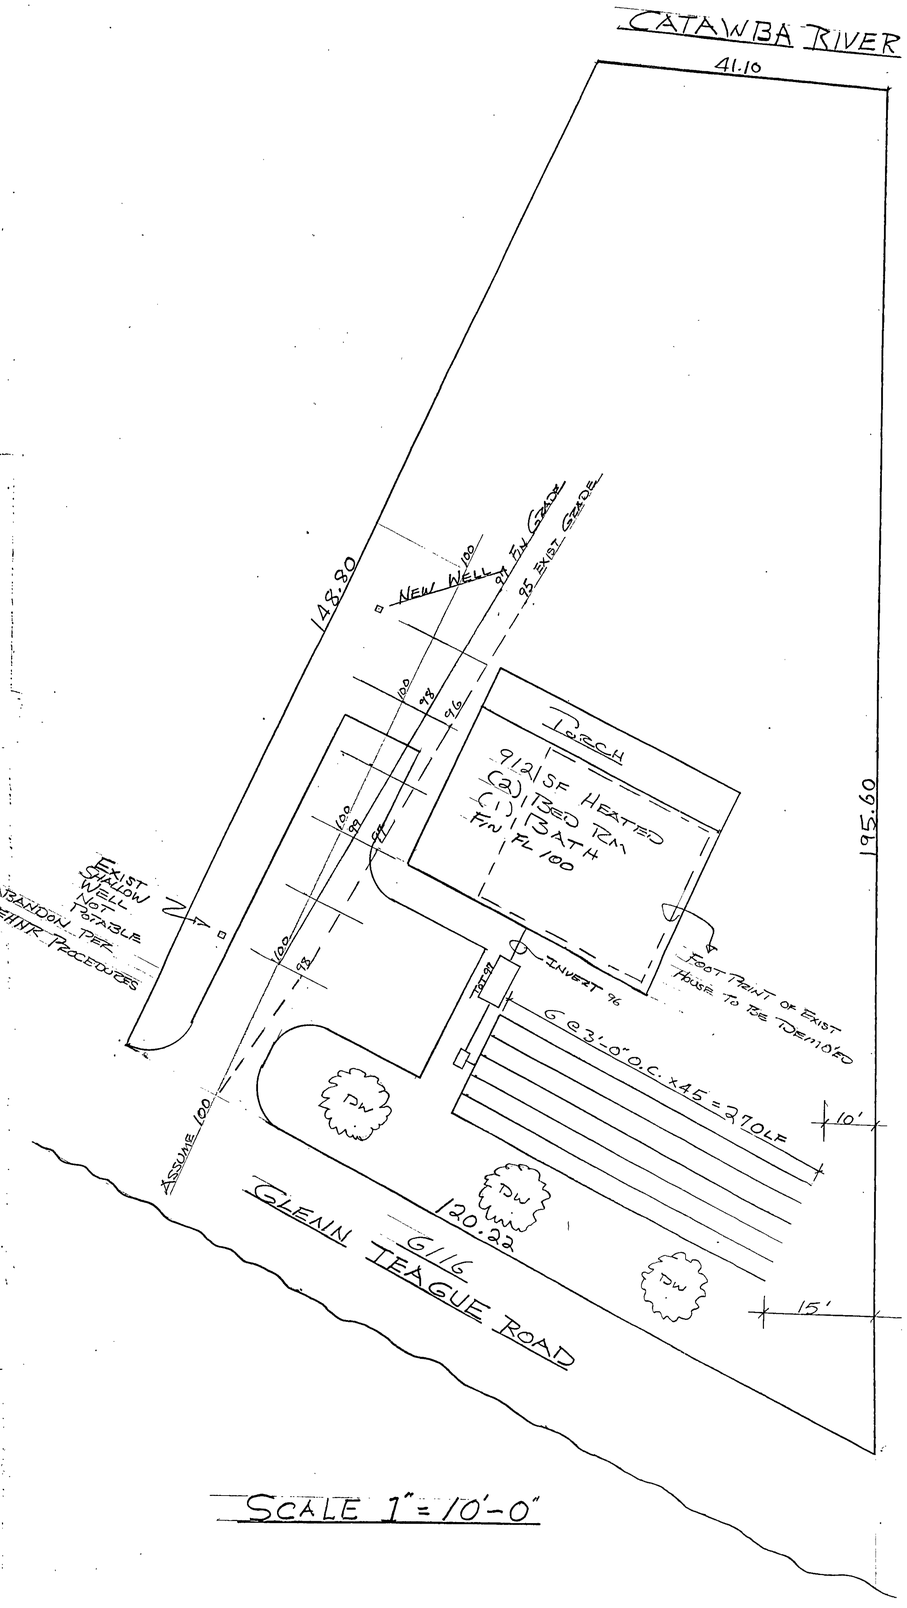

SCALE 1" = 10'-0"

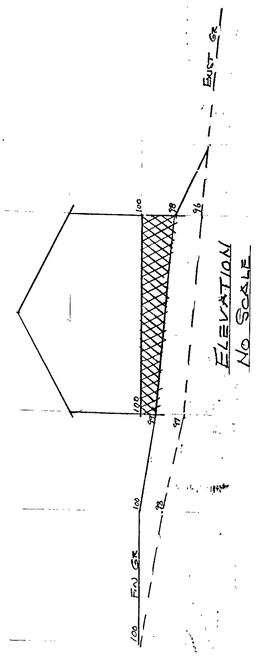

10/23/95
HOUSE FOR
SARAH CARTER
G116
GLENN TEAGUE ROAD
By Willis Linder
527-G111