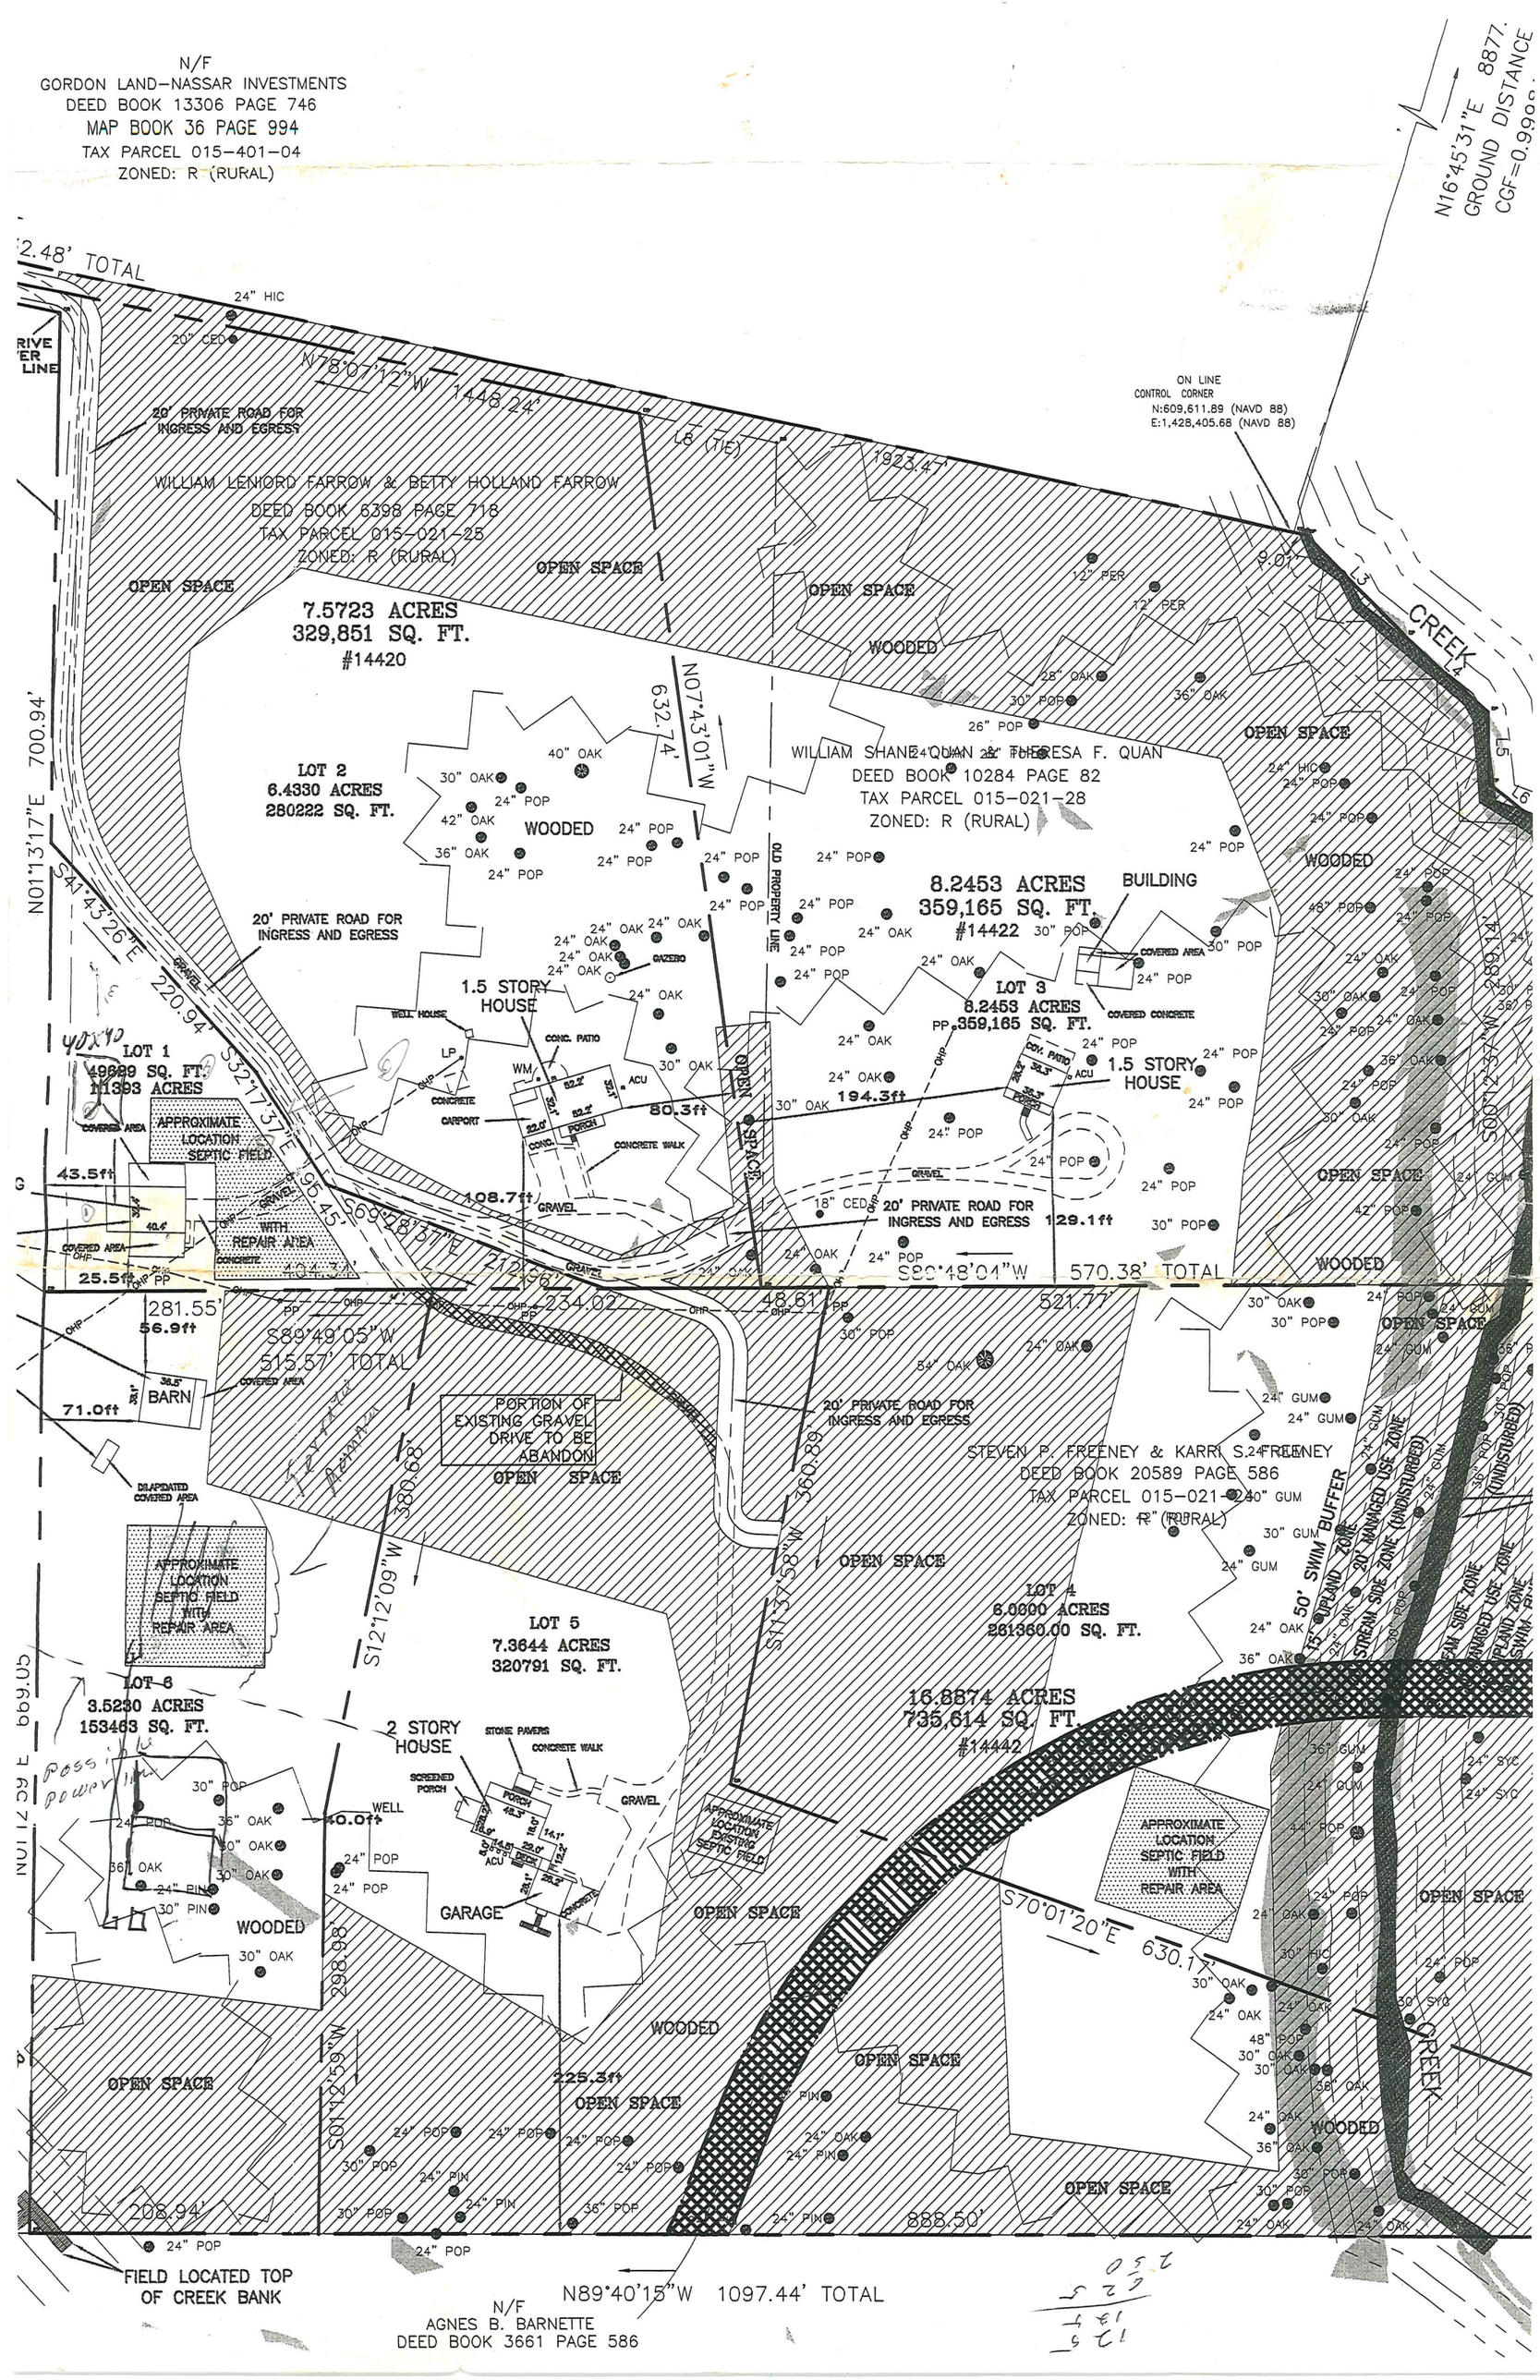

N/F
GORDON LAND-NASSAR INVESTMENTS
DEED BOOK 13306 PAGE 746
MAP BOOK 36 PAGE 994
TAX PARCEL 015-401-04
ZONED: R (RURAL)
2.48' TOTAL
24" HIC
20" CED
N78°07'12"W 1448.24'
20' PRIVATE ROAD FOR INGRESS AND EGRESS
L8 (TIE)
1923.4'
ON LINE
CONTROL CORNER
N:609,611.89 (NAVD 88)
E:1,428,405.68 (NAVD 88)
N16°45'31"E 8877.
GROUND DISTANCE
CGF=0.999
WILLIAM LENIORD FARROW & BETTY HOLLAND FARROW
DEED BOOK 5398 PAGE 718
TAX PARCEL 015-021-25
ZONED: R (RURAL)
OPEN SPACE
7.5723 ACRES
329,851 SQ. FT.
#14420
WOODED
12" PER
28" OAK
30" POP
36" OAK
26" POP
CREEK
700.94'
N01°13'17"E
S47°43'26"E
220.94'
N07°43'01"W
632.74'
LOT 2
6.4330 ACRES
280222 SQ. FT.
40" OAK
30" OAK
42" OAK
36" OAK
24" POP
WILLIAM SHANE QUAN & THERESA F. QUAN
DEED BOOK 10284 PAGE 82
TAX PARCEL 015-021-28
ZONED: R (RURAL)
OLD PROPERTY LINE
8.2453 ACRES
359,165 SQ. FT.
#14422
BUILDING
COVERED AREA
COVERED CONCRETE
LOT 3
8.2453 ACRES
PP 359,165 SQ. FT.
1.5 STORY HOUSE
WELL HOUSE
CONC. PATIO
GAZEBO
CONCRETE
CARPORT
CONCRETE WALK
LOT 1
49689 SQ. FT.
1.1393 ACRES
APPROXIMATE LOCATION SEPTIC FIELD WITH REPAIR AREA
43.5ft
95.45'
S69°28'37"E 212.56'
108.7ft
80.3ft
194.3ft
129.1ft
20' PRIVATE ROAD FOR INGRESS AND EGRESS
GRAVEL
18" CED
S89°48'01"W 570.38' TOTAL
48.61'
521.77'
281.55'
56.9ft
S89°49'05"W
515.57' TOTAL
234.02'
25.5ft
71.0ft
BARN
DILAPIDATED COVERED AREA
PORTION OF EXISTING GRAVEL DRIVE TO BE ABANDON
OPEN SPACE
STEVEN P. FREENEY & KARRI S. FREENEY
DEED BOOK 20589 PAGE 586
TAX PARCEL 015-021-240
ZONED: R (RURAL)
S12°12'09"W 380.68'
S11°51'58"W 360.89'
LOT 5
7.3644 ACRES
320791 SQ. FT.
LOT 4
6.0000 ACRES
261360.00 SQ. FT.
LOT 6
3.5230 ACRES
153463 SQ. FT.
2 STORY HOUSE
STONE PAVERS
CONCRETE WALK
SCREENED PORCH
PORCH
WELL
40.0ft
GARAGE
16.8874 ACRES
735,614 SQ. FT.
#14442
50' SWIM BUFFER
15' UPLAND ZONE
20' MANAGED USE ZONE (UNDISTURBED)
STREAM SIDE ZONE
APPROXIMATE LOCATION SEPTIC FIELD WITH REPAIR AREA
S70°01'20"E 630.17'
298.68'
S01°12'59"W
225.3ft
208.94'
888.50'
FIELD LOCATED TOP OF CREEK BANK
N89°40'15"W 1097.44' TOTAL
N/F
AGNES B. BARNETTE
DEED BOOK 3661 PAGE 586