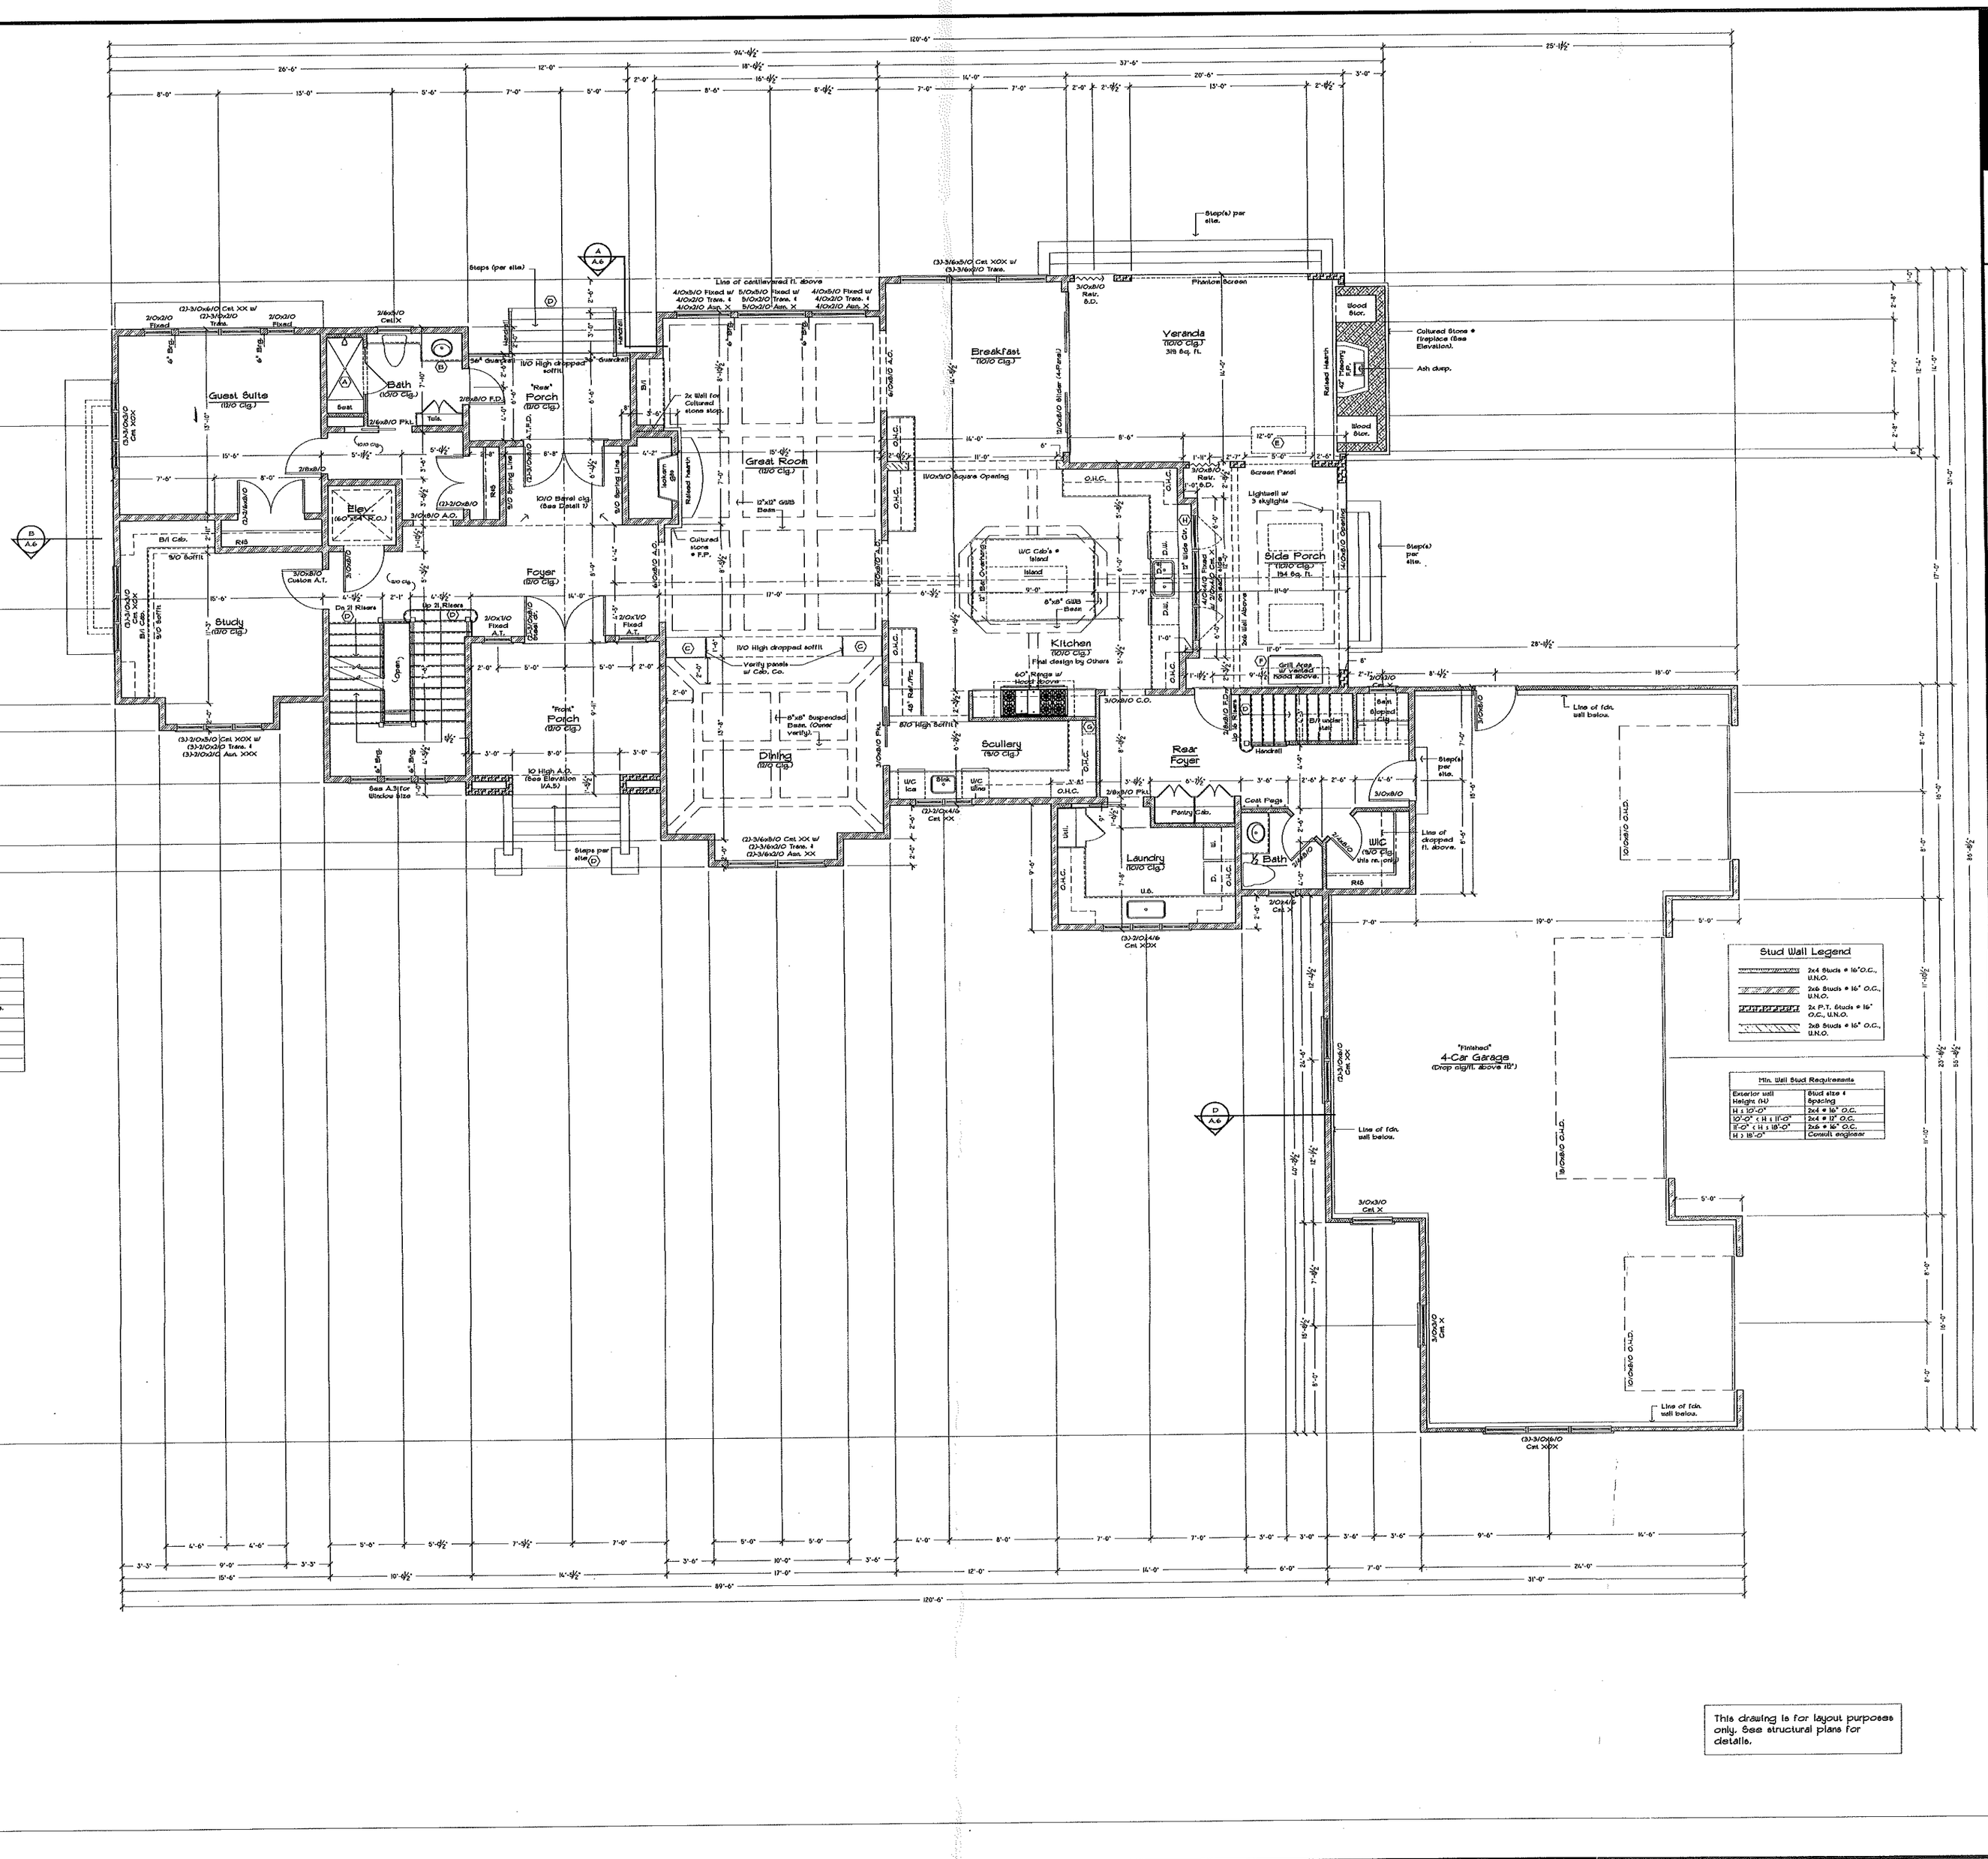


Remarks
...pered glass enclosure.
...p top counter.
...abinets. (18" deep).
...built into riser slats/steps.
...rify per owner.)
...Owner).
...ill. Verify w/ owner.
...achine.
...ier. Verify with Owner.

This drawing is for layout purposes only. See structural plans for details.

David O'Bryan - Design
102 Yacht Harbor Drive, # 364
Palm Const, FL 32137
(704) 796-5747
www.davidobryan.com

The Coffey Family
Lot 4 - Holly Trail Lane
Davidson, North Carolina
Mecklenburg County

Main Level Plan

Revision Date:
1.
2.
3.
4.
5.

4/24/13
1208016
Scale: 1/4" = 1'-0"

A.2

Level Plan