

18225 KALABASH RD

21718107


12/18/2007

duponbj

Groundwater and Wastewater Services File Imaging Project
May 2007
Barcode Font = IDAutomationHC39M

Retain in File / Do Not Remove 346B/82-38A

BOUNDARY SURVEY SHOWING
Lot 59-A, 59-B & Drain Fields 59-A & 59-B
Crescent Land & Timber Corp. Recreation Lots
Steele Creek Twp., Mecklenburg County, N.C.
Scale: 1"=50' Janurary 6, 1994
Revised January 18, 1994
Revised January 25, 1984
Re: P.B. 17, Pg. 513

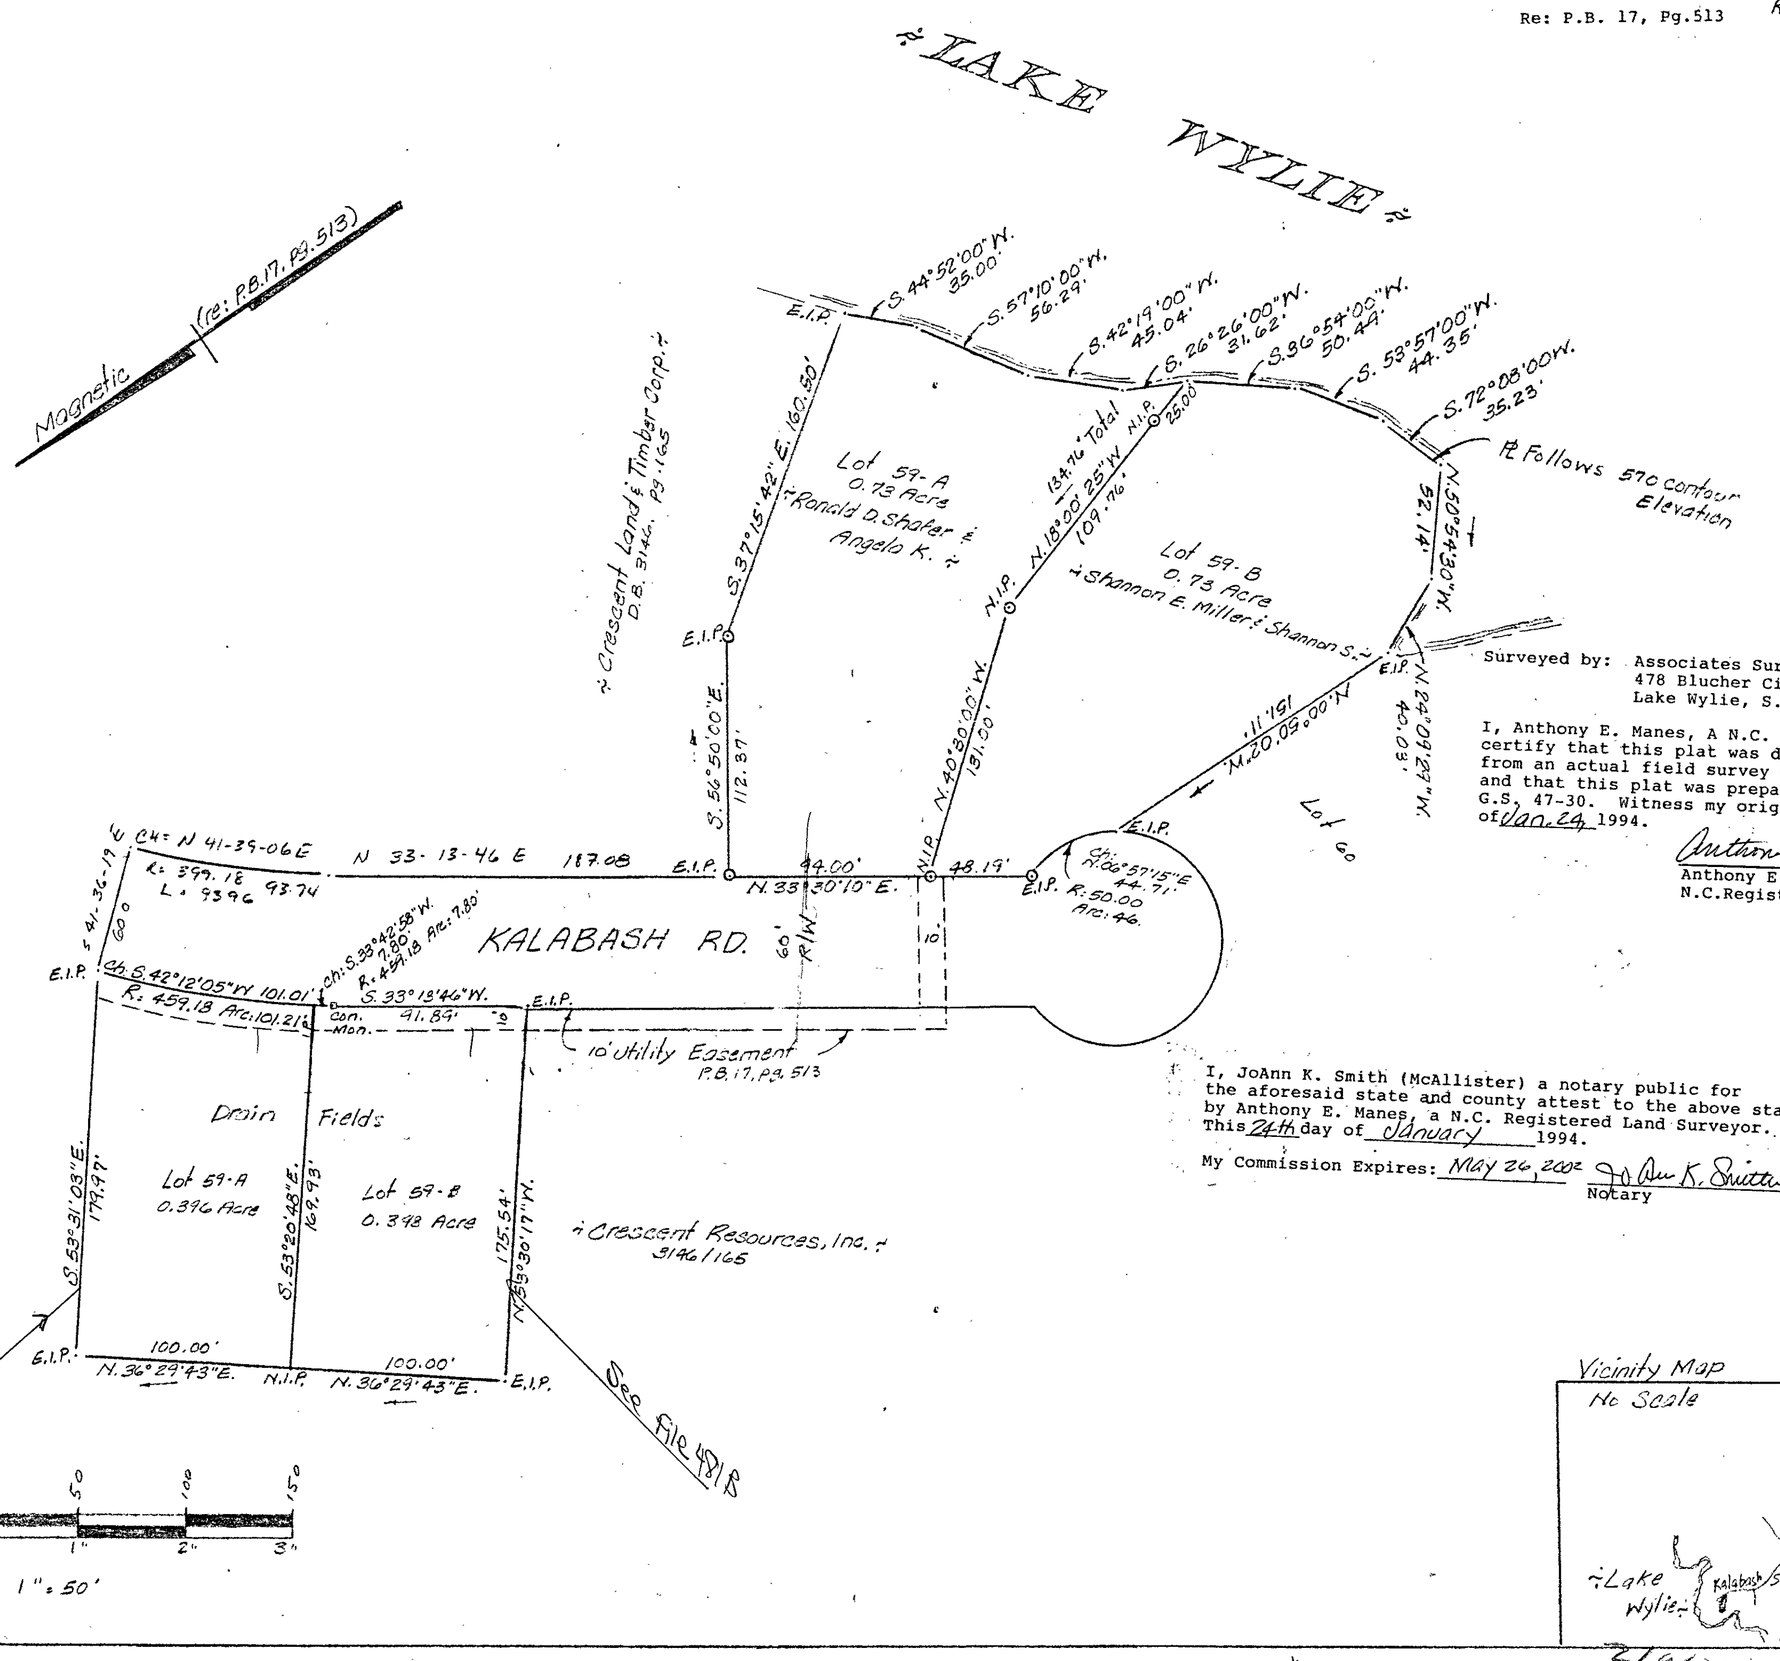

Surveyed by: Associates Surveyor & Land Planners
478 Blucher Cir.
Lake Wylie, S.C. 29710

I, Anthony E. Manes, A N.C. Registered Land Surveyor certify that this plat was drawn under my supervision from an actual field survey made under my supervision and that this plat was prepared in accordance with G.S. 47-30. Witness my original signature this day of Jan. 24 1994.

Anthony E. Manes
Anthony E.Manes
N.C.Registered Land Surveyor #L3290


NORTH CAROLINA REGISTERED SEAL L-3290 LAND SURVEYOR ANTHONY E. MANES

I, JoAnn K. Smith (McAllister) a notary public for the aforesaid state and county attest to the above statement by Anthony E. Manes, a N.C. Registered Land Surveyor. This 24th day of January 1994.

My Commission Expires: May 26, 2002 JoAnn K. Smith (McAllister) Notary

JOANN K. Smith NOTARY PUBLIC South Carolina

Vicinity Map
No Scale

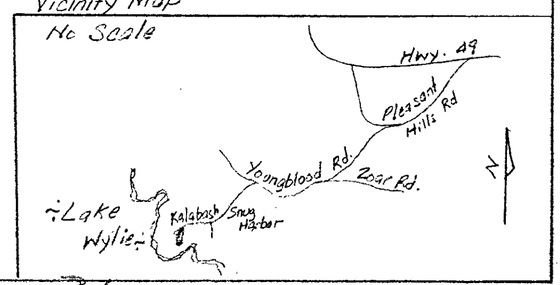

Kalabash Survey

2-313