


3028-A

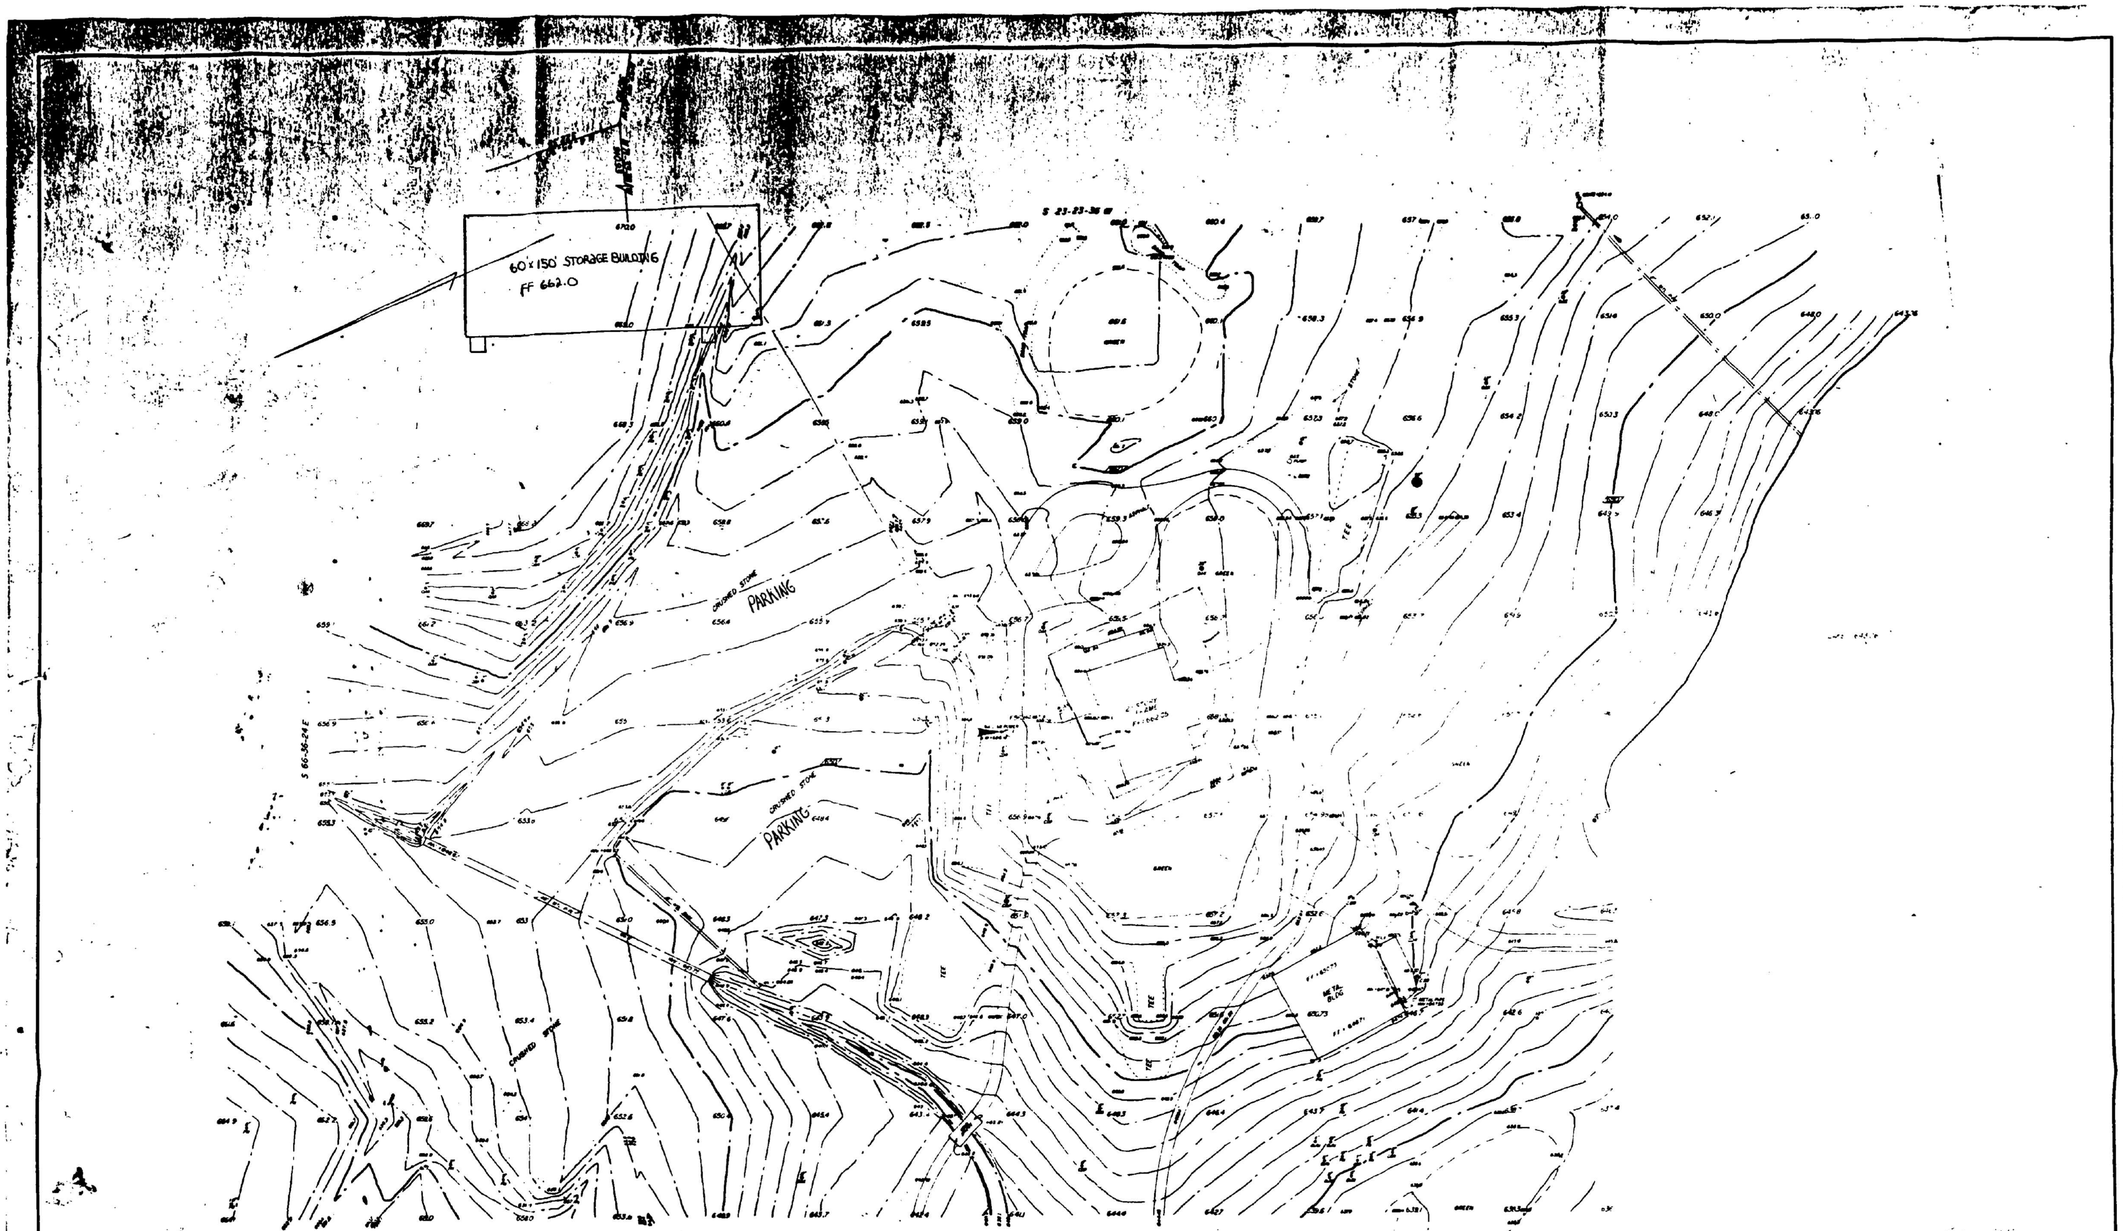


REVISIONS	SURVEY FOR LARKHAVEN, INC
	MECKLENBURG CO. N.C. R B PHARR & ASSOCIATES, P.A. SURVEYING & MAPPING 704-375-0405
	SCALE 1"=30' DATE 2/3/86 FILE NO W-886


MARGINAL FOR MICROFILMING

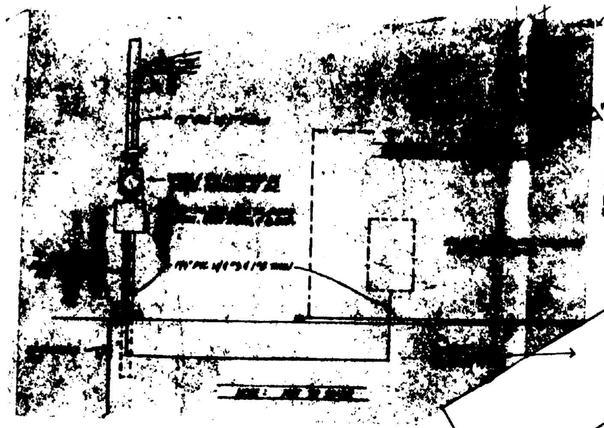

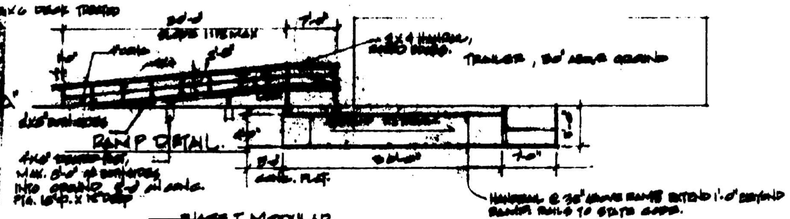


TRAILER HANDICAP RAMP DETAIL

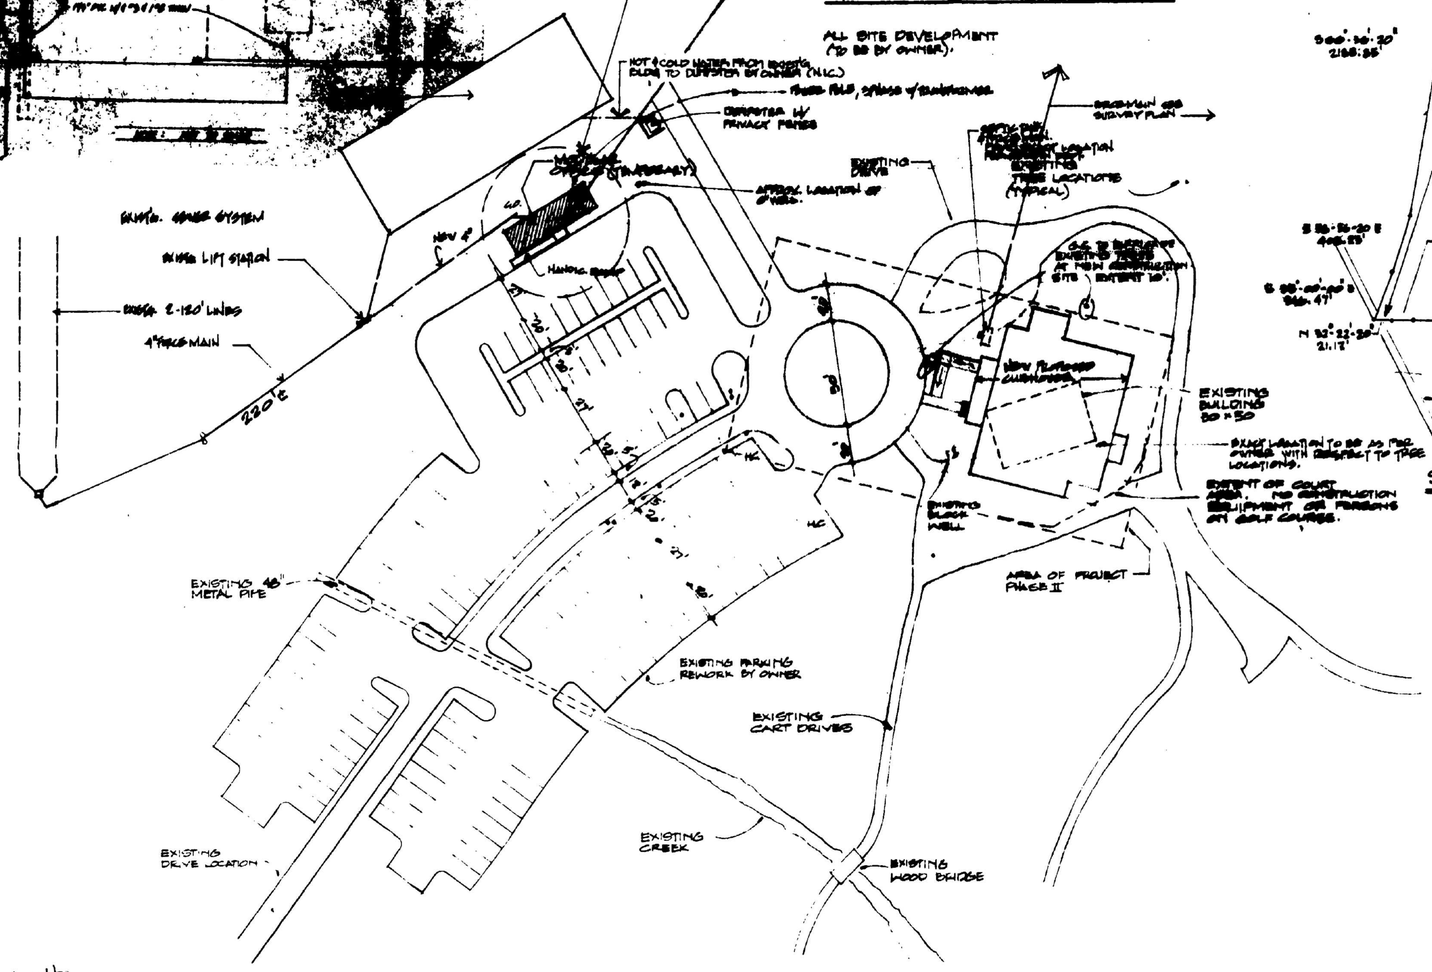

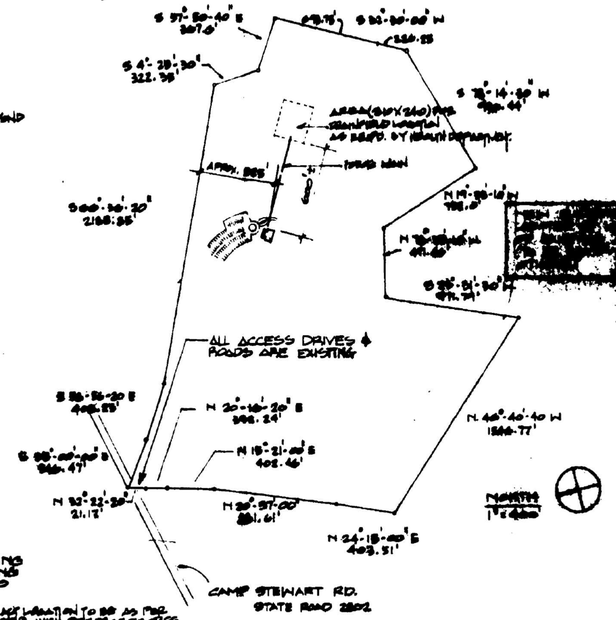

SURVEY PLAN

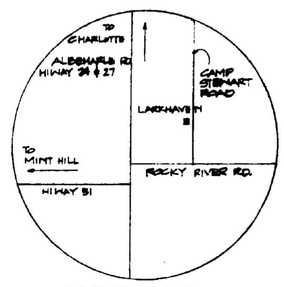

VICINITY MAP

NORTH
SCALE: 1"=30'

Project #
125-997071

SP1
REV 5/17/91
6/4/91

Lakehaven Inc.
Golf Clubhouse
Camp Stewart Road Charlotte

MARGINAL FOR MICROFILMING