

4598 NECK RD

01318101

1/7/2008

duponbj

Groundwater and Wastewater Services File Imaging Project

May 2007

Barcode Font = IDAutomationHC39M

CERTIFICATE OF COMPLETION/OPERATION PERMIT

HEALTH DEPARTMENT
ENVIRONMENTAL HEALTH DIVISION
700 NORTH TRYON ST., SUITE 211
CHARLOTTE, NC 28202
PHONE (704) 336-5102

FILE: 4940B DATE: 6/6/03

TC: 013-181-09 ☒ L ☐ CRT

SERIAL 19123

Name of Owner Mecklenburg County Parks + Recreation Juris.: _____

Address of Property 4598 Neck Road

Inspection Data:

Tank Material PCC

Total Length of Drainfield 200'

Number of Lines 3 @ 67'

Cover Depth 12"

Water Supply Source well


Distance to Water Source >100'

Excavation Inspected 6/6/03

Tank(s) Inspected 6/6/03

Wash Line Inspected NA

High Water Alarm Inspected NA

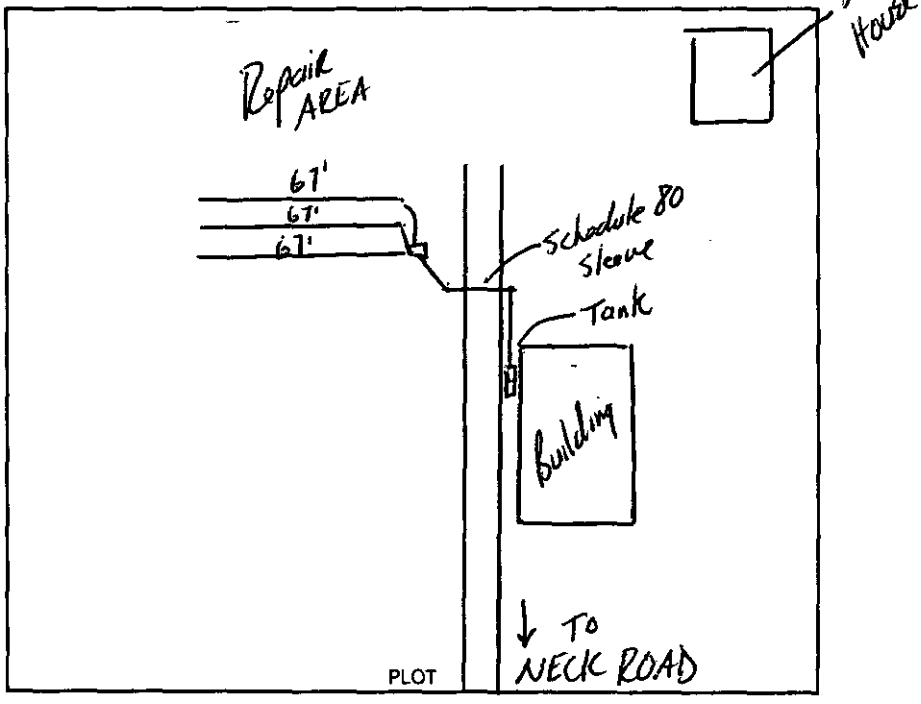

Design 1500ST, 600SFT, CON, 12" Stone CTR# Christberry

The undersigned has inspected the Septic Tank System described above, and certifies it has been

☒ installed or constructed ☐ altered or repaired

☐ in accordance with the permit issued ☒ as detailed in the plot above

and meets the provisions of I5A NCAC 18A. 1900, "Laws And Rules For Sewage Treatment and Disposal Systems" in effect on the date of issuance of the permit. This issuance of this

☐ Certificate of Completion ☒ Operation Permit

does not in any way guarantee that the system will operate properly or relieve any person now or hereafter owning, controlling, or using such system from any liability resulting from the failure of the system to operate properly. This document is issued subject to those restrictions and conditions shown on the permit(s) and the provisions of I5A NCAC 18A. 1990 in addition to those listed below under "COMMENTS." This document shall be null and void if any information contained in the application is untrue or if any additions are made to the property which would increase the requirements for said system.

Notice: Disturbance of the designated repair area may result in the suspension/revocation of this permit.

COMMENTS: Toilet facility of for Education Building

3 lines x 67' x 3' x 12" Stone

Type II Conventional System

Tommy Mecklin R.S.

Environmental Health Specialist

Mecklenburg County services are available without regard to ethnic origin, sex, or disability.

NEED

fees $300

~~Signatures + DATES~~

INSTALLATION, CONSTRUCTION, ALTERATION, AND/OR REPAIR APPROVAL


HEALTH DEPARTMENT
ENVIRONMENTAL HEALTH DIVISION
700 NORTH TRYON ST., SUITE 211
CHARLOTTE, NC 28202
PHONE (704) 336-5102

FILE: 4940B DATE: 5/21/03

TC: 013-181-09 ☐ L

SERIAL 19364

Permission is hereby given to ~~_____~~ Install or Construct, _____ Alter or Repair the individual septic tank wastewater treatment system with subsurface, soil absorption, effluent discharge as specified herein at the described location. This permit is granted based upon the information supplied in the application dated 4/29/03. All work shall be completed on or before 6/21/03, after which date this permit shall be null and void. The system shall meet all of the construction requirements of 15A NCAC 18A. 1900 which are in effect on the date of the granting of this permit. A Certificate of Completion or an Operation Permit must be obtained from the Mecklenburg County Health Department before any system can be covered up or placed into service. The issuance of this permit does not in any way guarantee that the system anticipated to be constructed will operate properly, or relieve any person now or hereafter owning, controlling or using such system from any liability resulting from the failure of the system to operate properly.

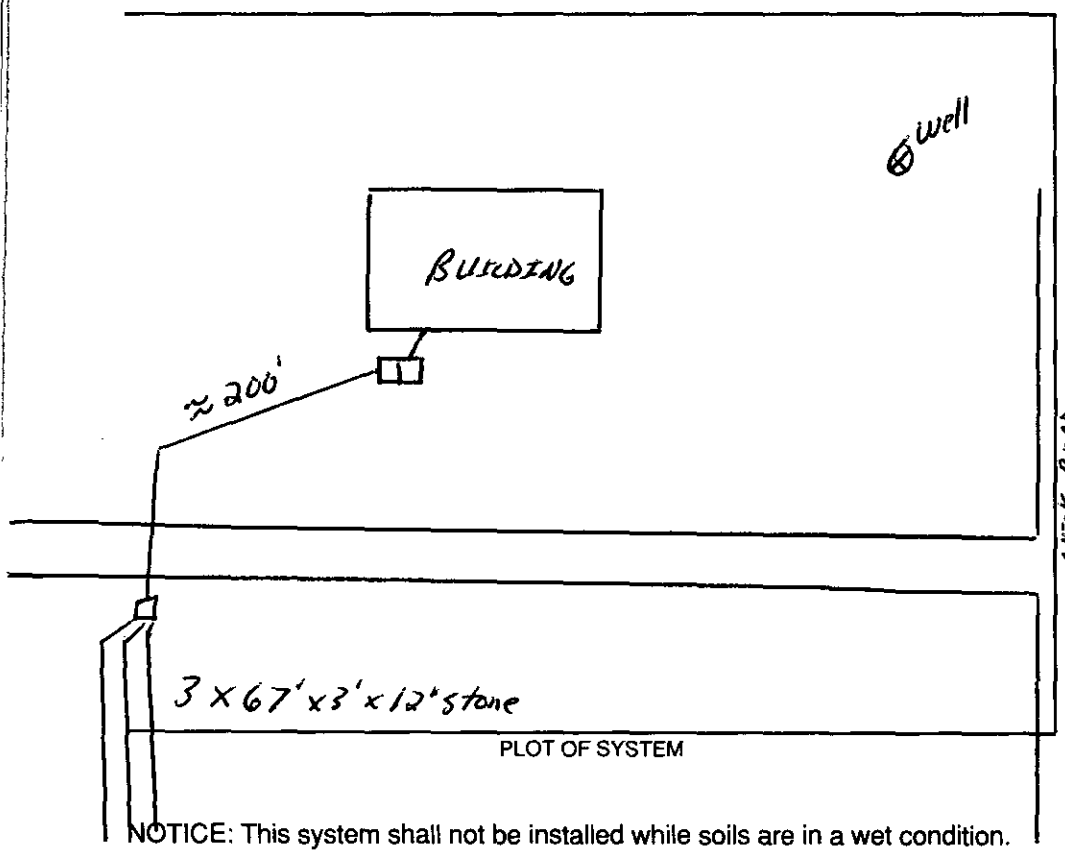

PLOT OF SYSTEM

Liquid Capacity of Septic Tank 1500 gallons

Liquid Capacity of Dosing Tank NA gallons

Tank Construction PCC

Trench Depth 36"

Absorption and/or Nitrification Lines:

Trench Width 3' feet

Trench Walls Scored and Porous yes

Total Line Length 200' feet

Number of Lines 3 x 67'

Depth of Stone 12" inches

Distance from House >5' feet

Distance from Property Line >10' feet

Distance from Well >100' feet

NOTICE: This system shall not be installed while soils are in a wet condition.

NAME OF OWNER Mecklenburg County Parks & Recreation

LOCATION OF PROPERTY 4598 Neck Road

Comments: Toilet facilities for Education Facility

Install 1500 gallon tank

Install 3 lines x 67' x 3' x 12" Stone

Type II Conventional System

Tony Mickle R.S.
Environmental Health Specialist

WHITE - HEALTH DEPARTMENT's COPY • CANARY - E.H.S. COPY • PINK - OWNER OR AGENT's COPY

FEE: _____ **AUTHORIZATION FOR WASTEWATER SYSTEM CONSTRUCTION** 40
DATE: _____ **VOID SIXTY (60) MONTHS FROM DATE OF ISSUANCE**

DATE: _____ PERMIT NO: 4940B

PARCEL NO: 013-181-09

JOB LOCATION ADDRESS: 4598 Neck Road

PROPERTY OWNER: Mecklenburg County - Historical Site

BUILDING CONTRACTOR: Allen C. Brooks

SUBDIVISION NAME: —

AUTHORIZATION ISSUED BY: Tammy P. Mullet R.S. DATE: 5/3/02

DEHNR AUTHORIZED AGENT

AUTHORIZATION CONDITIONS

1. WASTEWATER SYSTEM CONSTRUCTION AND INSTALLATION MUST MEET ALL CONDITIONS AND SPECIFICATIONS AS SET FORTH IN IMPROVEMENT PERMIT NO. 4940B, AND THE ATTACHED SITE PLAN WITH SYSTEM DETAILS. CONSTRUCTION AND INSTALLATION MUST ALSO MEET ALL REQUIREMENTS SET FORTH IN THE RULES GOVERNING SANITARY SEWAGE COLLECTION, TREATMENT, AND DISPOSAL AND ANY OTHER APPLICABLE RULES AND LAWS.

2. AN INSTALLATION, CONSTRUCTION, ALTERATION AND/OR REPAIR APPROVAL MUST BE SECURED **PRIOR** TO INSTALLATION OF THE SEPTIC TANK SYSTEM. THE INSTALLER OF THE SYSTEM SHALL BE A REGISTERED SEPTIC TANK CONTRACTOR WITH MECKLENBURG COUNTY HEALTH DEPARTMENT.

3. ANY ALTERATION IN SITE OR SOIL CONDITIONS (INCLUDING LOCATION OF STRUCTURES AND APPURTENANCES) OR MODIFICATION IN USE, DESIGN WASTEWATER FLOW, OR WASTEWATER CHARACTERISTICS AS SPECIFIED IN THE ASSOCIATED IMPROVEMENT PERMIT AND APPLICATION, MAY SUBJECT THIS AUTHORIZATION AND ASSOCIATED PERMIT(S) TO REVOCATION.

4. OTHER CONDITIONS: System designed for One Toilet Facility.

OWNER CERTIFICATION

I CERTIFY THAT THERE HAVE BEEN NO ALTERATIONS IN SITE OR SOIL CONDITIONS OR MODIFICATIONS TO FACILITY, WASTEWATER FLOW, OR WASTEWATER CHARACTERISTICS FROM THOSE SPECIFIED IN THE ORIGINAL APPLICATION OR ASSOCIATED IMPROVEMENT PERMIT UNLESS AUTHORIZED IN WRITING BY THE MECKLENBURG COUNTY HEALTH DEPARTMENT. I ALSO UNDERSTAND THAT ANY SUCH ALTERATIONS, MODIFICATIONS, OR FALSE INFORMATION ARE GROUNDS FOR REVOCATION OF PERMITS AND AUTHORIZATION TO CONSTRUCT.

X _____ 08/13/02

SIGNATURE OF OWNER/OWNER'S REPRESENTATIVE DATE

Permit Number 4940B

CONDITIONS OF IMPROVEMENT PERMIT

Tax Number 013-181-09

The IMPROVEMENT PERMIT is subject to revocation if site plans or the intended use change. There is to be NO grading, filling or disturbance of the soil in the area of the septic tank system or repair area.

CONSTRUCTION AUTHORIZATION must be obtained prior to receiving a Building Permit. The Construction Authorization is NOT transferable. Do not clear, grade, *fill or disturb* soil prior to obtaining a Construction Authorization.

Domestic-type wastewater only. No industrial process wastewater may be discharged into the system.

Basement: ___ Yes ✓ No ___ Partial Basement

Type Primary Wastewater System
Type (circle one): I (II) III IV V VI

- ✓ Conventional
- ___ Prefabricated, permeable block panel system
- ___ Shallow Placed Conventional
- ___ Low Pressure Pipe
- ___ Large Diameter Pipe
- ___ Fill
- ___ Other
- ___ Innovative or Experimental:
  - ___ IWWS-93-1
  - ___ IWWS-93-2
  - ___ IWWS-94-1

0.3 Long-term acceptance rate	180 Max gallons/day wastewater flow	600 Absorption Area (sq ft)	9' Trench spacing (min. on centers)
YES Serviced by private well	1500 Gallon septic tank	200' Total trench length (ft)	30" Maximum trench depth (At least 12" of provisionally suitable soil must remain between trench bottom and unsuitable soil conditions)
___ Bedrooms in residence ONE TOILET	___ Gallon pump tank	12" Depth of stone	

Any surface waters present: NO Type: Minimum separation distance:

Site modifications required:

Additional Conditions: A pump system shall be installed if gravity fall cannot be maintained.

Repair Area System Type
Type (circle one): I (II) III IV V VI

- ___ Conventional
- ___ Prefabricated, permeable block panel system
- ___ Shallow Placed Conventional
- ___ Low Pressure Pipe
- ___ Large Diameter Pipe
- ___ Fill
- ___ Other
- ___ Innovative or Experimental:
  - ___ IWWS-93-1
  - ___ IWWS-93-2
  - ___ IWWS-94-1

600 Absorption Area (Sq ft) 200' Total Trench Length (Ft)	12" Depth of Stone Trench	9' Trench spacing (min. on centers)	30" Maximum Trench Depth

For existing system, enter the year originally installed:

The undersigned, an authorized agent of the MECKLENBURG COUNTY HEALTH DEPARTMENT, certifies that the Department has approved the Request for th Job Location contained in this document. This approval is granted in accordance with the provisions of Laws and Rules For Sewage, Treatment and Disposal in effec at the time of issuance of the permit and is subject to the following provisions:

- No work shall be conducted on the septic tank system until an Installation, Construction, Alteration and/or Repair Approval is granted by this Departmer
- This Improvement permit is transferable.

Jennifer L. Medlin R.S. 5/3/02
DEHNR Authorized Agent Date

X [signature] 08/13/02
Owner/Agent Signature Date

MECKLENBURG COUNTY
HEALTH DEPARTMENT
ENVIRONMENTAL HEALTH DIVISION
c/o HAL MARSHALL CTR.
SUITE 211
700 N. TRYON ST.
CHARLOTTE, N.C. 28202.
(704) 336-5102

NORTH CAROLINA DEPARTMENT OF
ENVIRONMENTAL, HEALTH,
AND NATURAL RESOURCES
DIVISION OF ENVIRONMENTAL HEALTH
ON-SITE WASTEWATER SECTION

FILE COPY

COMMENTS:

→ ~~System designed for toilet (1) facility for~~ historical education facility


→ 1500 gallon septic tank

→ If gravity fall cannot be achieved to the septic tank, a pump system will be installed with a pressure manifold.


→ 3 lines x 67' x 3' x 12" stone (200 TLF)

→ Type II Conventional System


→ Conventional Repair

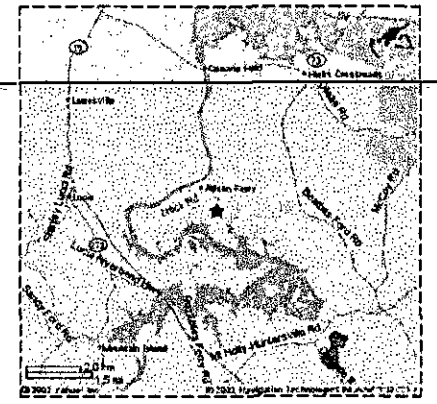

③ VICINITY MAP
NOT TO SCALE

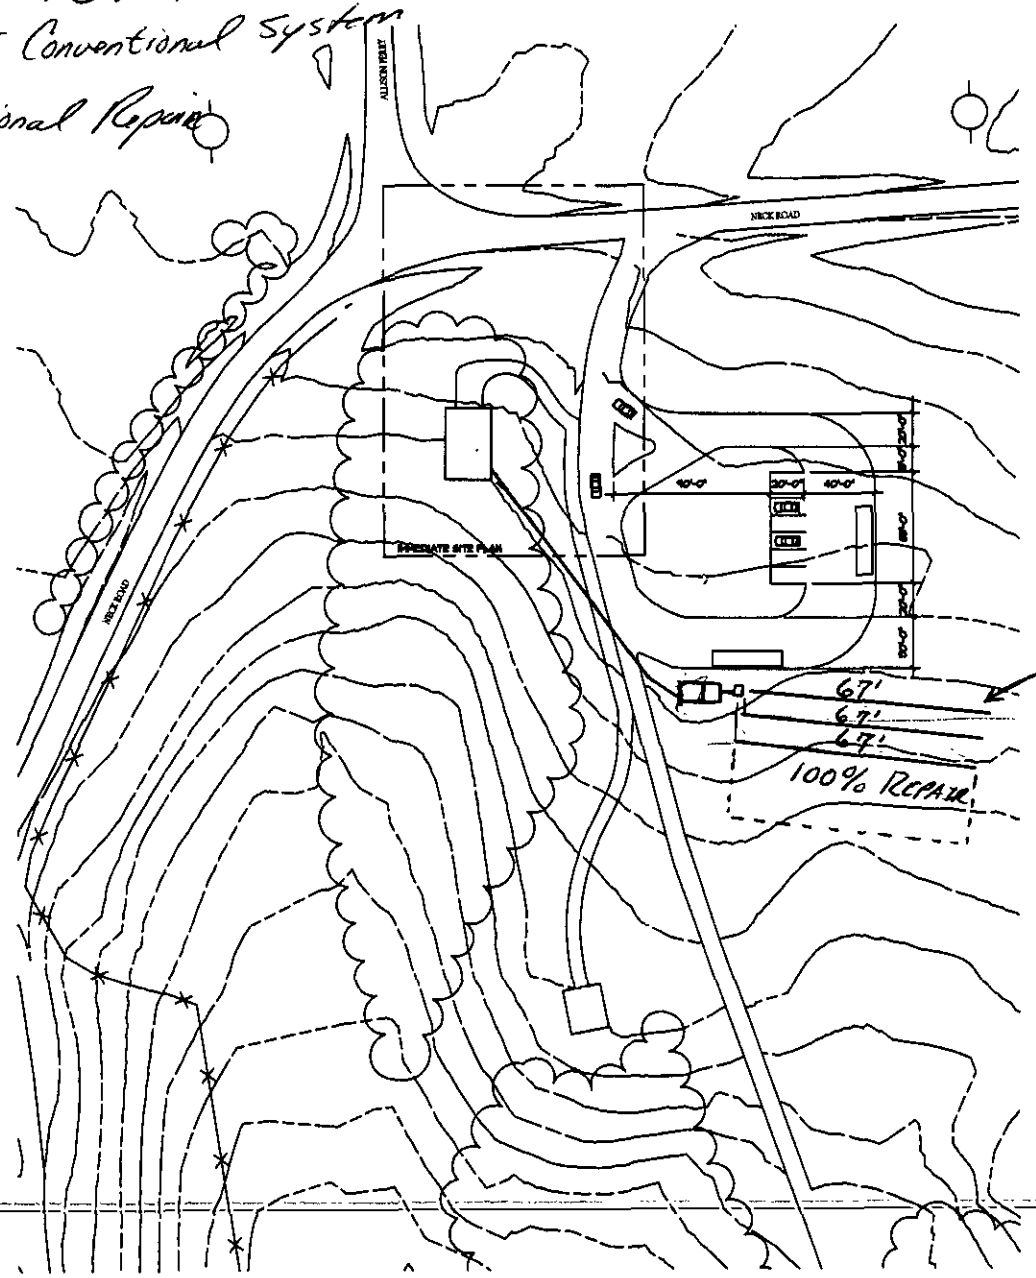

② GENERAL SITE PLAN
1" = 50'-0"

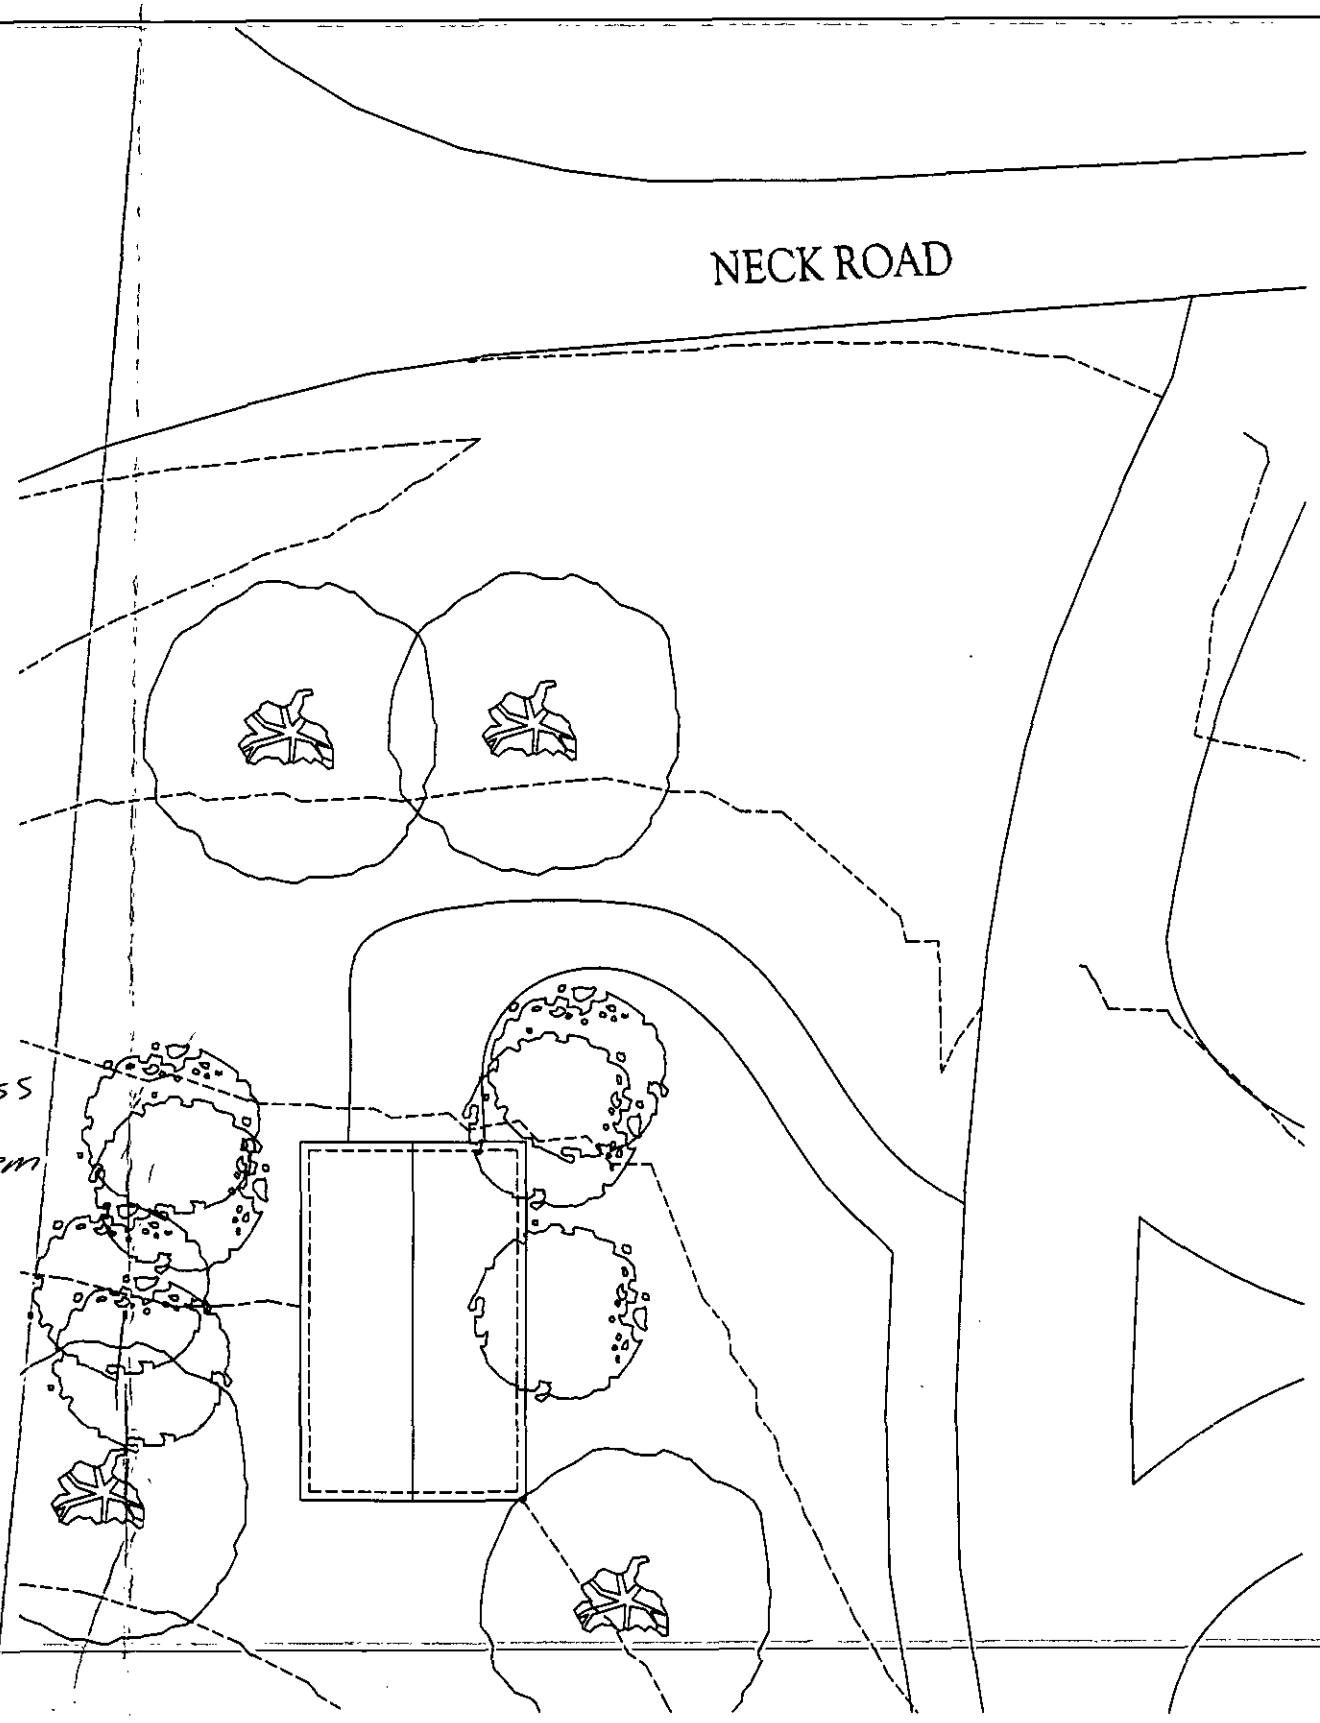

① IMMEDIATE SITE PLAN
1" = 10'-0"

Jeremy P. Mecholsky R.S. 5/3/02

AB Architecture

2021 Euclid Avenue
Charlotte, NC 28203
704• 333• 7004
FAX• 333• 3040
abarchitecture@aol.com
www.abarchitecture.com

This drawing and the design shown is the property of AB Architecture and is not to be reproduced or copied in whole or in part. It's use on any other project is prohibited. This drawing is to be returned upon request.

© AB Architecture

CHARLOTTE-MECKLENBURG HISTORIC LANDMARKS COMMISSION
RURAL HILL SCHOOL DESIGN OF RESTROOM FACILITY AND COVERED EDUCATION AREA
MECKLENBURG COUNTY, NORTH CAROLINA

PROJ. NO. - 0130
ISSUED - MARCH 28, 2002
REVISIONS -

SITE PLAN
VICINITY PLAN

A-1
of X

Department of Environment, Health, and Natural Resources
Division of Environmental Health
On-site Wastewater Section

Sheet: 1
Property ID: PO 013-181-09
Lot #:
File #: 4940B
Code: 1

AES

SOIL/SITE EVALUATION
for ON-SITE WASTEWATER SYSTEM

Owner: Mecklenburg County
Applicant: Allen Brooks
Address: 5841 Brookshire Blvd., Charlotte, N. C. 28216
Date Evaluated: 04/30/2002
Proposed Facility: Toilet facility
Design Flow (.1949): 180gpd
Property Size: .5a.
Location of Site: 4598 Neck Road
Property Recorded:
Water Supply: [ ] Public [x] Individual [x] Well [ ] Spring [ ] Other
Evaluation Method: [x] Auger Boring [ ] Pit [ ] Cut
Type of Wastewater: [x] Sewage [ ] Industrial Process [ ] Mixed

PROFILE #	1940 Landscape Position/ Slope%	Horizon Depth (IN.)	SOIL MORPHOLOGY .1941 .1941 Structure/ Texture	.1941 Consistence Mineralogy	OTHER PROFILE FACTORS .1942 Soil Wetness/ Color	.1943 Soil Depth (IN.)	.1956 Sapro Class	.1944 Restr Horiz	Profile Class & LTAR
1	LS, 8	0-4	GR/CL	FR/SEXP/SS/SP	>48" TO SOIL WETNESS	48+	N/A	NONE	PS, IV
		4-36	SBK/C	FI/SEXP/S/P					.3GPD/FT^2
		36-48+	SBK/CL	FR/SEXP/SS/SP					
2	"	0-4	GR/CL	FR/SEXP/SS/SP	"	"	"	"	"
		4-36	SBK/C	FI/SEXP/S/P					
		36-48+	SBK/CL	FR/SEXP/SS/SP					
3	"	0-6	GR/CL	FR/SEXP/SS/SP	"	"	"	"	"
		6-40	SBK/C	FI/SEXP/S/P					
		40-48+	SBK/CL	FR/SEXP/SS/SP					
4	"	0-8	GR/CL	FR/SEXP/SS/SP	"	"	"	"	"
		8-32	SBK/ABK/C	FI/SEXP/S/P					
		32-48+	SBK/CL	FR/SEXP/SS/SP					

Description	Initial System	Repair System
Available Space (.1945)	PS	
System Type(s)		
Site LTAR	.3GPD/FT^2	

Other Factors (.1946):
Site Classification (.1948): PROVISIONALLY SUITABLE
Evaluated By: W. R. Marlin, LSS. 5/1/02. W. R. Marlin
Others Present:


FILE # 4940B

COMMENTS Does not appear to be loc'n Required

LANDSCAPE POSITION	GROUP	TEXTURE	.1955 LTAR
R-RIDGE	I	S-SAND	1.2-0.8
S-SHOULDER SLOPE		LS-LOAMY SAND	
L-LINEAR SLOPE			
FS-FOOT SLOPE	II	SL-SANDY LOAM	0.8-0.6
N-NOSE SLOPE		L-LOAM	
H-HEAD SLOPE			
CC-CONCLAVE SLOPE	III	SI-SILT	0.6-0.3
CV-CONVEX SLOPE		SICL-SILTY CLAY LOAM	
T-TERRACE		CL-CLAY LOAM	
FP-FLOOD PLAIN		SCL-SANDY CLAY LOAM	
	IV	SC-SANDY CLAY	0.4-0.1
		SIC-SILTY CLAY	
		O-ORGANIC	

CONSISTENCE MOIST	WET
VFR-VERY FRIABLE	NS-NON-STICKY
FR-FRIABLE	SS-SLIGHTLYSTICKY
FI-FIRM	S-STICKY
VFI-VERY FIRM	VS-VERY STICKY
EFI-EXTREMELY FIRM	NP-NON-PLASTIC
	SP-SLIGHTLYSTICKY
	P-PLASTIC
	VP-VERY PLASTIC

STRUCTURE	MINERALOGY
SG-SINGLE GRAIN	SLIGHTLY EXPANSIVE
M-MASSIVE	
CR-CRUMB	EXPANSIVE
GR-GRANULAR	
SBK-SUBANGULAR BLOCKY	
ABK-ANGULAR BLOCKY	
PL-PLATY	
PR-PRISMATIC	

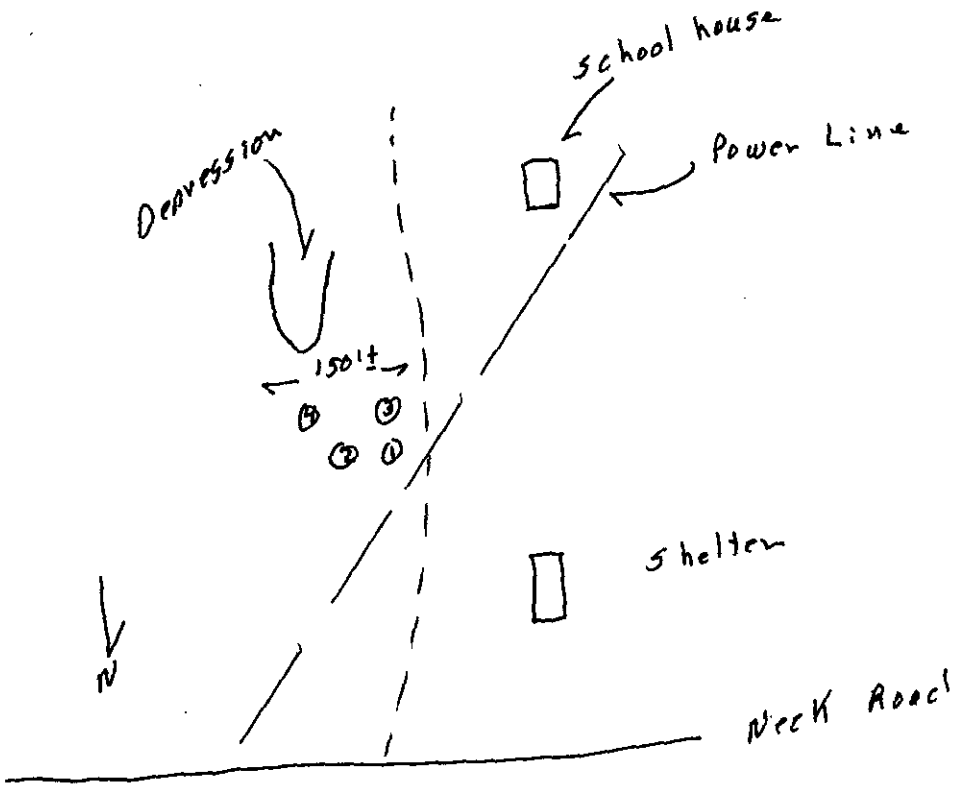

Department of Environment, Health, and Natural Resources
Division of Environmental Health
On-site Wastewater Section

Sheet: 1
Property ID: PO 013-181-09
Lot #:
File #: 4940B
Code: 1

SOIL/SITE EVALUATION
for ON-SITE WASTEWATER SYSTEM

Owner: Mecklenburg County
Applicant: Allen Brooks
Address: 5841 Brookshire Blvd., Charlotte, N. C. 28216
Date Evaluated: 04/30/2002
Proposed Facility: Toilet facility
Design Flow (.1949): 180gpd
Property Size: .5a.
Location of Site: 4598 Neck Road
Property Recorded:
Water Supply: [ ] Public [x] Individual [x] Well [ ] Spring [ ] Other
Evaluation Method: [x] Auger Boring [ ] Pit [ ] Cut
Type of Wastewater: [x] Sewage [ ] Industrial Process [ ] Mixed

PROFILE #	.1940 Landscape Position/ Slope%	Horizon Depth (IN.)	SOIL MORPHOLOGY .1941 .1941 Structure/ Texture	.1941 Consistence Mineralogy	OTHER PROFILE FACTORS .1942 Soil Wetness/ Color	.1943 Soil Depth (IN.)	.1956 Sapro. Class	.1944 Restr. Horiz.	Profile Class & LTAR
1	LS, 8	0-4	GR/CL	FR/SEXP/SS/SP	>48" TO SOIL WETNESS	48+	N/A	NONE	PS, IV
		4-36	SBK/C	FI/SEXP/S/P					.3GPD/FT^2
		36-48+	SBK/CL	FR/SEXP/SS/SP					
2	"	0-4	GR/CL	FR/SEXP/SS/SP	"	"	"	"	"
		4-36	SBK/C	FI/SEXP/S/P					
		36-48+	SBK/CL	FR/SEXP/SS/SP					
3	"	0-6	GR/CL	FR/SEXP/SS/SP	"	"	"	"	"
		6-40	SBK/C	FI/SEXP/S/P					
		40-48+	SBK/CL	FR/SEXP/SS/SP					
4	"	0-8	GR/CL	FR/SEXP/SS/SP	"	"	"	"	"
		8-32	SBK/ABK/C	FI/SEXP/S/P					
		32-48+	SBK/CL	FR/SEXP/SS/SP					

Description	Initial System	Repair System
Available Space (.1945)	PS	
System Type(s)		
Site LTAR	.3GPD/FT^2	

Other Factors (.1946): _____
Site Classification (.1948): PROVISIONALLY SUITABLE
Evaluated By: W. R. Marlin, LSS. 5/1/02. W. R. Marlin
Others Present:

FILE # 49408

COMMENTS Does not appear to be 106 Report

LANDSCAPE POSITION

R-RIDGE
S-SHOULDER SLOPE
L-LINEAR SLOPE
FS-FOOT SLOPE
N-NOSE SLOPE
H-HEAD SLOPE
CC-CONCLAVE SLOPE
CV-CONVEX SLOPE
T-TERRACE
FP-FLOOD PLAIN

GROUP	TEXTURE	.1955 LTAR
I	S-SAND LS-LOAMY SAND	1.2-0.8
II	SL-SANDY LOAM L-LOAM	0.8-0.6
III	SI-SILT SICL-SILTY CLAY LOAM CL-CLAY LOAM SCL-SANDY CLAY LOAM	0.6-0.3
IV	SC-SANDY CLAY SIC-SILTY CLAY O-ORGANIC	0.4-0.1

CONSISTENCE

MOIST	WET
VFR-VERY FRIABLE	NS-NON-STICKY
FR-FRIABLE	SS-SLIGHTLYSTICKY
FI-FIRM	S-STICKY
VFI-VERY FIRM	VS-VERY STICKY
EFI-EXTREMELY FIRM	NP-NON-PLASTIC
	SP-SLIGHTLYSTICKY
	P-PLASTIC
	VP-VERY PLASTIC


STRUCTURE


SG-SINGLE GRAIN
M-MASSIVE
CR-CRUMB
GR-GRANULAR
SBK-SUBANGULAR BLOCKY
ABK-ANGULAR BLOCKY
PL-PLATY
PR-PRISMATIC

MINERALOGY


SLIGHTLY EXPANSIVE

EXPANSIVE

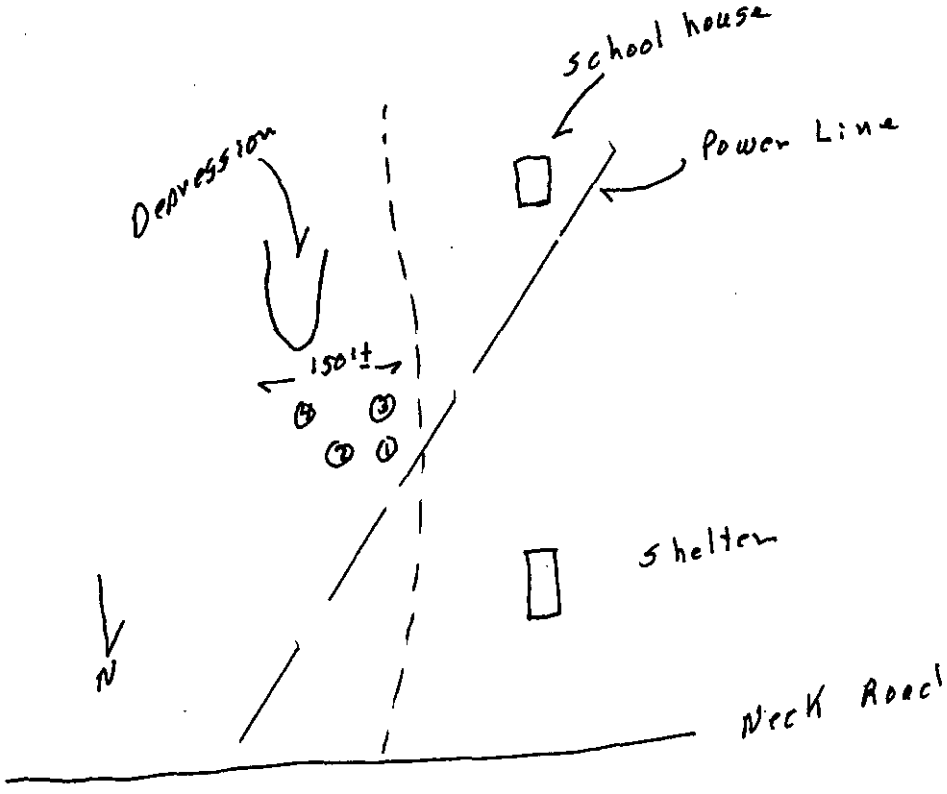


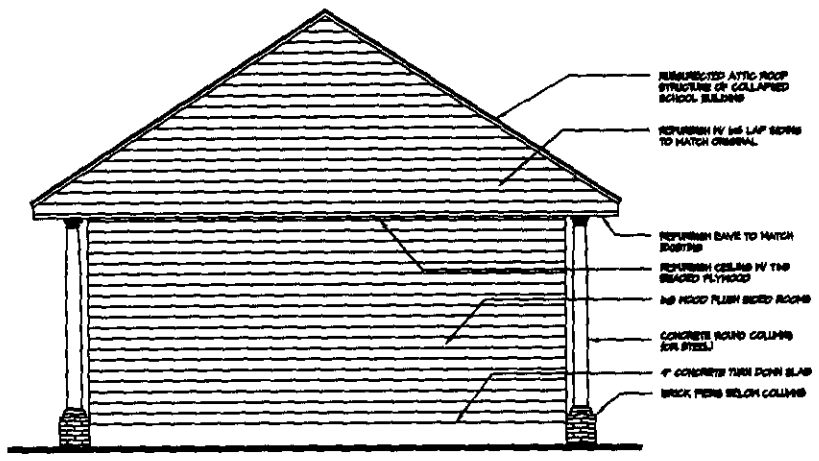

3 SOUTH (REAR) ELEVATION
1/4" = 1'-0"

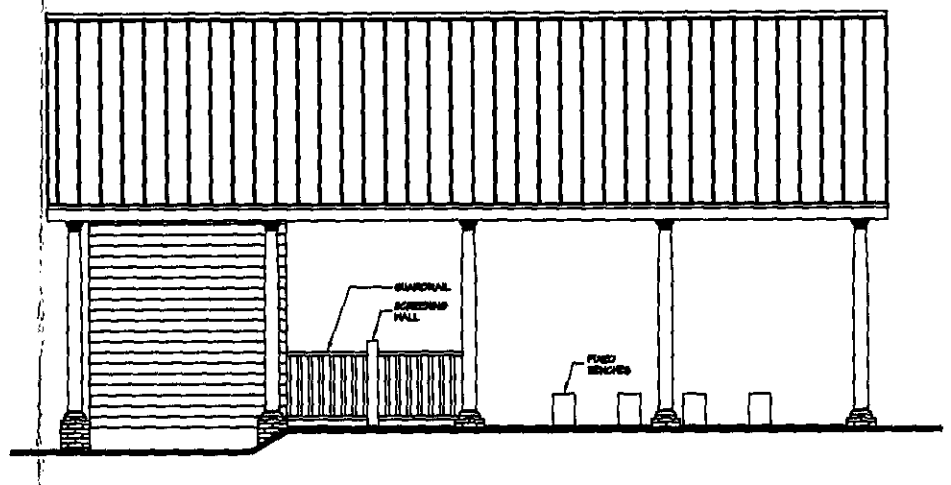

2 EAST (APPROACH) ELEVATION
1/4" = 1'-0"

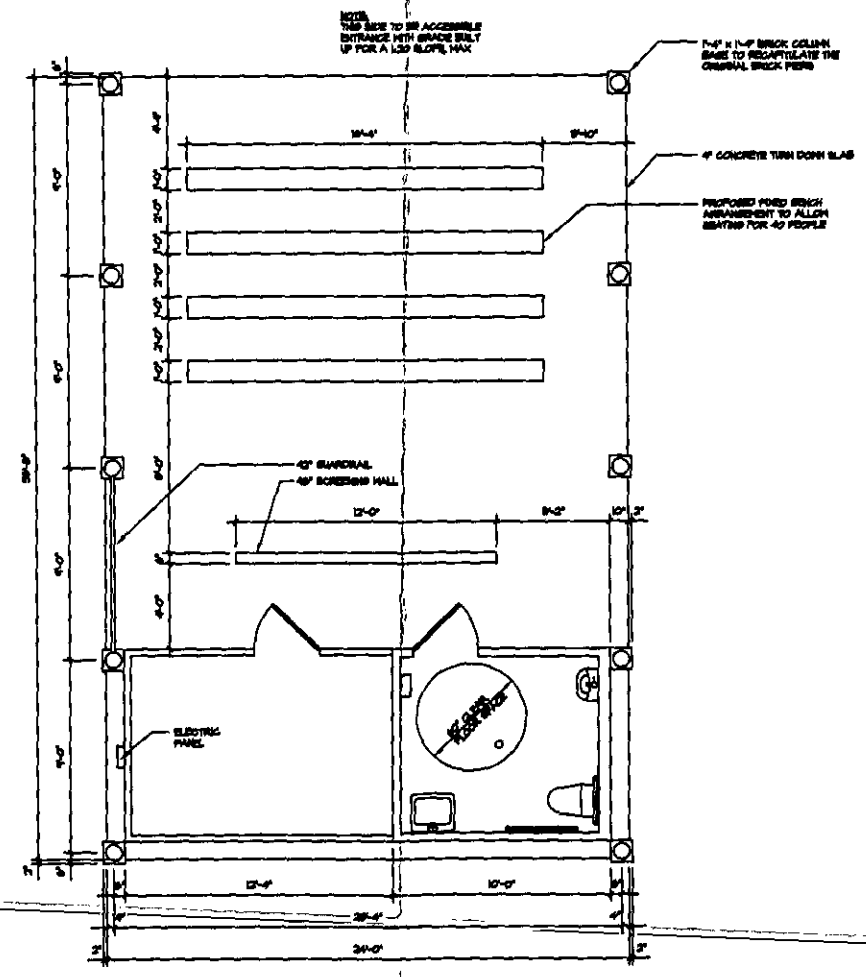

1 PROPOSED FLOOR PLAN
1/4" = 1'-0"

AB Architecture
2021 Euclid Avenue
Charlotte, NC 28203
704• 333• 7004
FAX• 333• 3040
abarchitecture@aol.com
www.abarchitecture.com

This drawing and the design shown is the property of AB Architecture and is not to be reproduced or copied in whole or in part. It is not for any other project is prohibited. This drawing is to be returned upon request.
© AB Architecture

CHARLOTTE-MECKLENBURG HISTORIC LANDMARKS COMMISSION

RURAL HILL SCHOOL DESIGN OF RESTROOM FACILITY AND COVERED EDUCATION AREA

MECKLENBURG COUNTY, NORTH CAROLINA

PROJ. NO. - 0130
ISSUED - MARCH 28, 2002
REVISIONS -

PROPOSED
FLOOR PLAN
AND ELEVATIONS

A-2
OF X

FEE: 400 —
DATE: 4/29/02

INDIVIDUAL WATER AND WASTEWATER SYSTEMS PROGRAM
APPLICATION FOR IMPROVEMENT PERMIT FOR COMMERCIAL/INDUSTRIAL SITE

| | CRT

TYPE APPLICATION: ___ NEW SYSTEM ___ EXPANSION OF EXISTING SYSTEM ___ REPAIR OF EXISTING SYSTEM

NORTH CAROLINA
DEPARTMENT OF ENVIRONMENT,
HEALTH, AND NATURAL RESOURCES
DIVISION OF ENVIRONMENTAL HEALTH
ON-SITE WASTEWATER SECTION

FILE #: 4940B

PROJECT TRACKING #:

PROPERTY INFORMATION (FROM ENGINEERING FORM) FOR JOB LOCATION:

TAX/PARCEL NUMBER: 01318109

STREET ADDRESS: 4598 NECK RD. HUNTERSVILLE, NC

LOT NUMBER:

TOWNSHIP (CHECK ONE):

- X 0 MECKLENBURG
- ___ 1 CHARLOTTE
- ___ 2 DAVIDSON
- ___ 3 CORNELIUS
- ___ 4 PINEVILLE
- ___ 5 MATTHEWS
- ___ 6 HUNTERSVILLE
- ___ 7 MINT HILL

X COMMERICAL ___ INDUSTRIAL

DESCRIBE TYPE OF BUSINESS:
TOILET FOR EDUCATION FACILITY
Square Footage of Facility: 960

NUMBER OF EMPLOYEES: —
PER SHIFT: —

HOW WILL WATER BE USED IN THE FACILITY:

- X TOILETS/URINALS
- X HANDSINK
- ___ SHOWERS
- ___ FLOOR DRAINS

OTHER, PLEASE DESCRIBE:
WATER FOUNTAIN

TYPE OF WASTEWATER:
- X SEWAGE
- ___ INDUSTRIAL PROCESS WASTE WATER

An IMPROVEMENT PERMIT is subject to revocation if site plans or the intended use change.

IF EXPANSION OF EXISTING SYSTEM, DESCRIBE THE PROPOSED ADDITION:
NONE

WATER SUPPLY (CHECK ONE):
___ COMMUNITY (C) ___ MUNICIPAL (M) ___ PRIVATE WELL (P)
___ SHARED WELL (S) ___ OTHER 'SPRINGS' (O)

IF ANY OF THE FOLLOWING ARE LOCATED ON THE PROPERTY, PLEASE SHOW LOCATION ON PLAT:

BURIED CABLES, LANDFILLS, STUMPHOLES	___ YES ___ NO	WELL SPRINGS OR WATERLINES	___ YES ___ NO
EXISTING WASTE WATER SYSTEMS	___ YES ___ NO	DESIGNATED WETLANDS	X YES ___ NO
EASEMENTS OR RIGHT-OF-WAYS	X YES ___ NO	NEAR MOUNTAIN ISLAND LAKE WATERSHED	


BUILDING PLANS TO INCLUDE ALL PLUMBING, FLOOR DRAINS AND ALL SOURCES OF WASTEWATER DISCHARGE AND GRADING PLANS MAY BE REQUIRED DURING THE EVALUATION STAGE.

PROPERTY OWNER:
NAME: MECKLENBURG COUNTY
(LAST) (FIRST) (MI)
ADDRESS: 5841 BROOKSHIRE BLVD
CITY: CLT. STATE: NC ZIP: 28216
DAYTIME PHONE: ( ) 704 - 336-7693 LISA VALDEZ

LEGAL AGENT FOR PROPERTY OWNER, IF APPLICABLE:
NAME: BROOKS ALLEN C.
(LAST) (FIRST) (MI)
DAYTIME PHONE: ( ) 704 - 333-7004
FAX 704. 333-3040
E-MAIL ABArchitecture@AOL.com.

WHAT DATE WAS THE PROPERTY ORIGINALLY DEEDED AND RECORDED? 1994 ±

THE UNDERSIGNED, OWNER, OR LEGAL AGENT FOR THE OWNER, OF THE PROPERTY DESCRIBED ABOVE AS THE "JOB LOCATION" HAS READ THE FOREGOING APPLICATION, ACKNOWLEDGES THAT THE CONTENTS OF SAME ARE TRUE, AND AUTHORIZES AGENTS OF THE MECKLENBURG COUNTY HEALTH DEPARTMENT TO ENTER ONTO THE PROPERTY FOR THE PURPOSE OF PROCESSING THIS REQUEST.

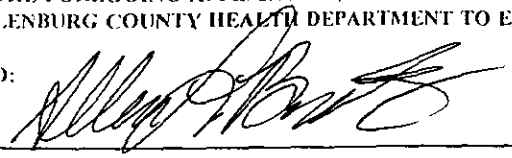SIGNED: 

DATE: 29 APR 02

MECKLENBURG COUNTY HEALTH DEPARTMENT
ENVIRONMENTAL HEALTH DIVISION
c/o HAL MARSHALL CTR., SUITE 211, 700 N. TRYON ST., CHARLOTTE, N.C. 28202., (704) 336-5102

PROPOSED PLOT PLAN

HEALTH DEPARTMENT
ENVIRONMENTAL HEALTH DIVISION
700 NORTH TRYON STREET
CHARLOTTE, NC 28202
PHONE (704) 336-5102

TOTAL TAX. PARCEL 263.60 ACRES.

FILE: 4940B

TC: 013. 181.09



Draw in and name all roads adjoining the property. Draw in and accurately dimension the lot concerned. Accurately indicate property boundaries proposed and/or existing structures and driveways, underground utilities, and wells and springs within 100 feet of the proposed building or drainfield.

NECK RD.

013-181-09 -02

WOODS

DIRT ROAD

EXIST.

ELECT.

GARDNER SLOPE

GRAVEL YARD

PICNIC SHELTER

PROPOSED TOILET, MODULAR UNIT

PROPOSED PARKING

OPEN FIELD MOWED & GRASSED

WELL ?

ELEC.

EXIST. SCHOOLHOUSE

OWNER/AGENT SIGNATURE

DATE 24 APR 02

APPROVAL DATE

White - Health Department's Copy Canary - E.H.S. Copy Pink - Owner's Copy