

10330 KERNS RD

01701222

9/5/08

marliwr

Groundwater and Wastewater Services File Imaging Project
May 2007
Barcode Font = IDAutomationHC39M

PROPOSED PLOT PLAN

MECKLENBURG COUNTY ENVIRONMENTAL HEALTH

1200 BLYTHE BOULEVARD
CHARLOTTE, NC 28203
PHONE (704) 376-4603


File

FILE: SIR # 21402

TC: 017 012-22

10330 Kerns Rd

Draw in and name all roads adjoining the property. Draw in and accurately dimension the lot concerned. Accurately indicate property boundaries, proposed and/or existing structures and driveways, underground utilities, and wells and springs within 100 feet of the proposed building or drainfield.

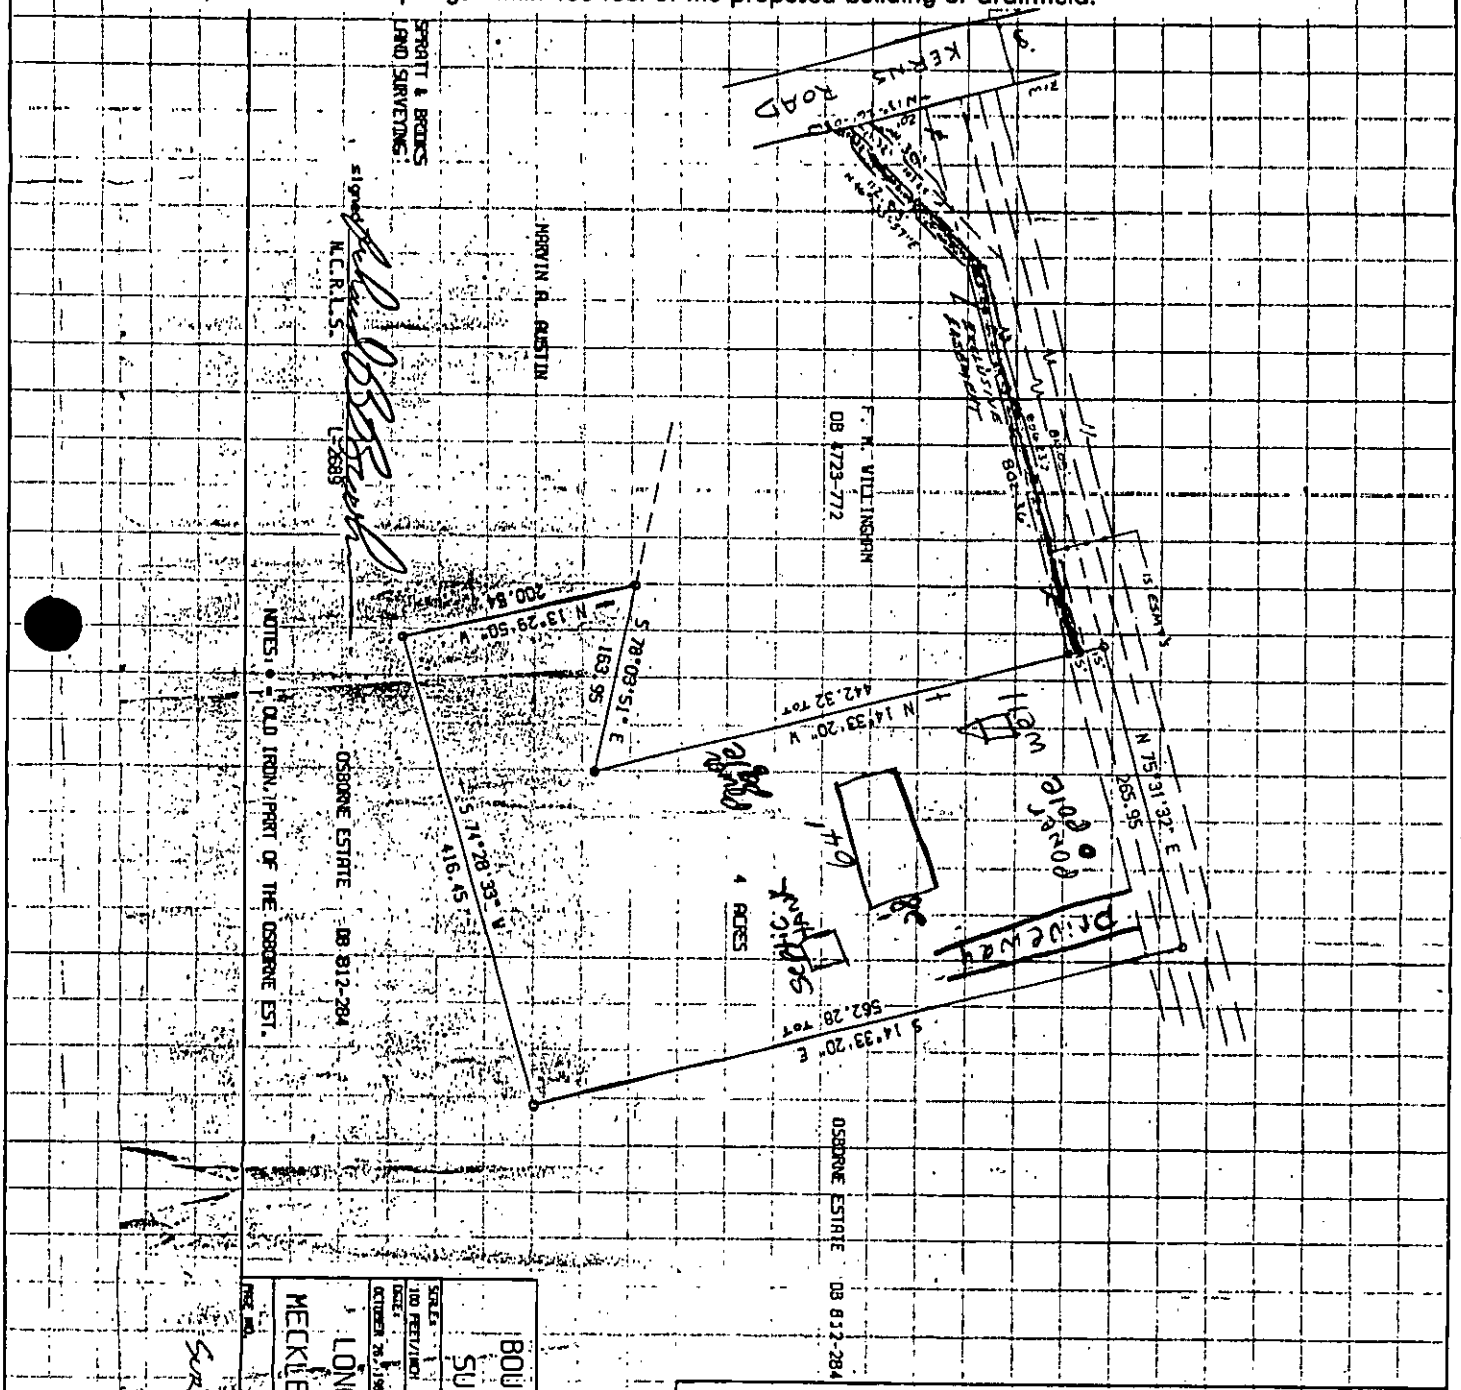

SPRATT & BROOKS LAND SURVEYING

signed: [signature]
N.C.R.L.S. L-2689

BOUNDARY SURVEY FOR
SUSAN B. FERGUSON

LONG CREEK TOWNSHIP
MECKLENBURG COUNTY, N.C.

SCALE: 1 INCH = 100 FEET
DATE: OCTOBER 26, 1984
REVISED DATE:
DRAWN BY:
CHECKED BY:
PROJ. NO.:
DRAWING NO.:
SURVEY - 85 - 127

Signed: Susan B Nozzle

Date: 4/24/89