

2324 SAM WILSON RD


05314401

1/3/2008


duponbj

Groundwater and Wastewater Services File Imaging Project
May 2007
Barcode Font = IDAutomationHC39M

EXISTING GRAVEL DRIVE

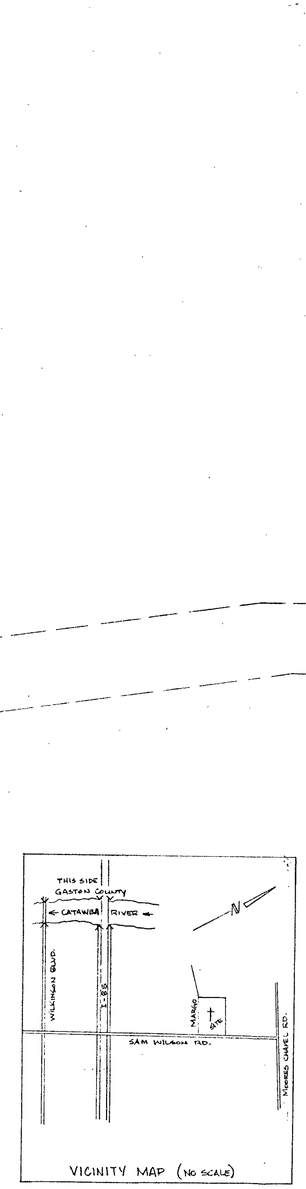

VICINITY MAP (NO SCALE)

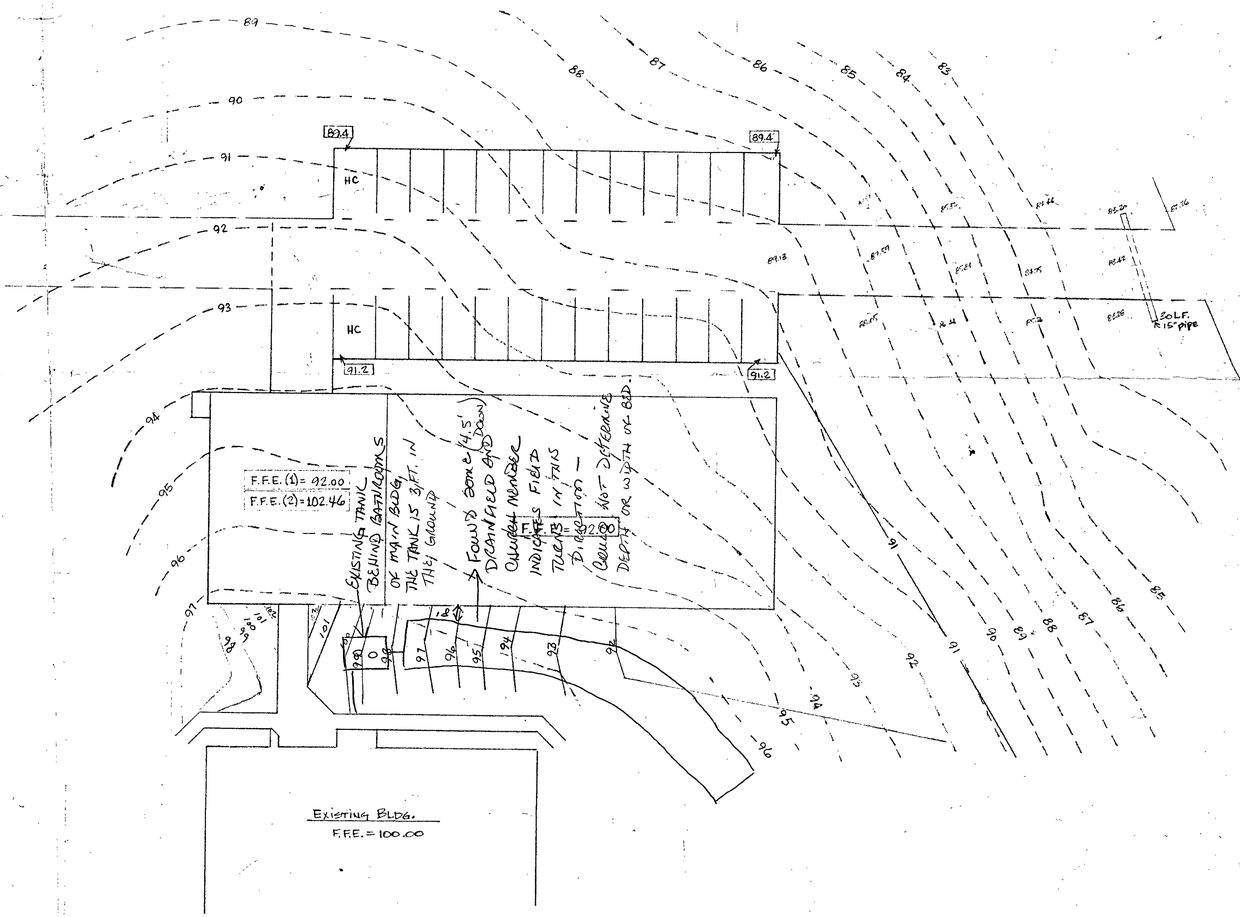

GARDEN MEMORIAL PRESBYTERIAN CHURCH

SCALE: 1" = 20'

SHEET NO. C-1