

612-A

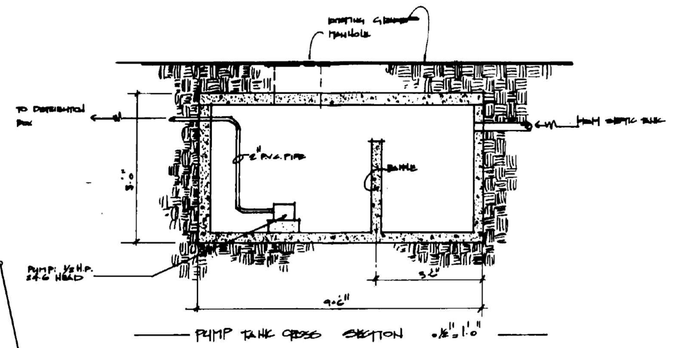


PUMP TANK CROSS SECTION 3/8"=1'-0"

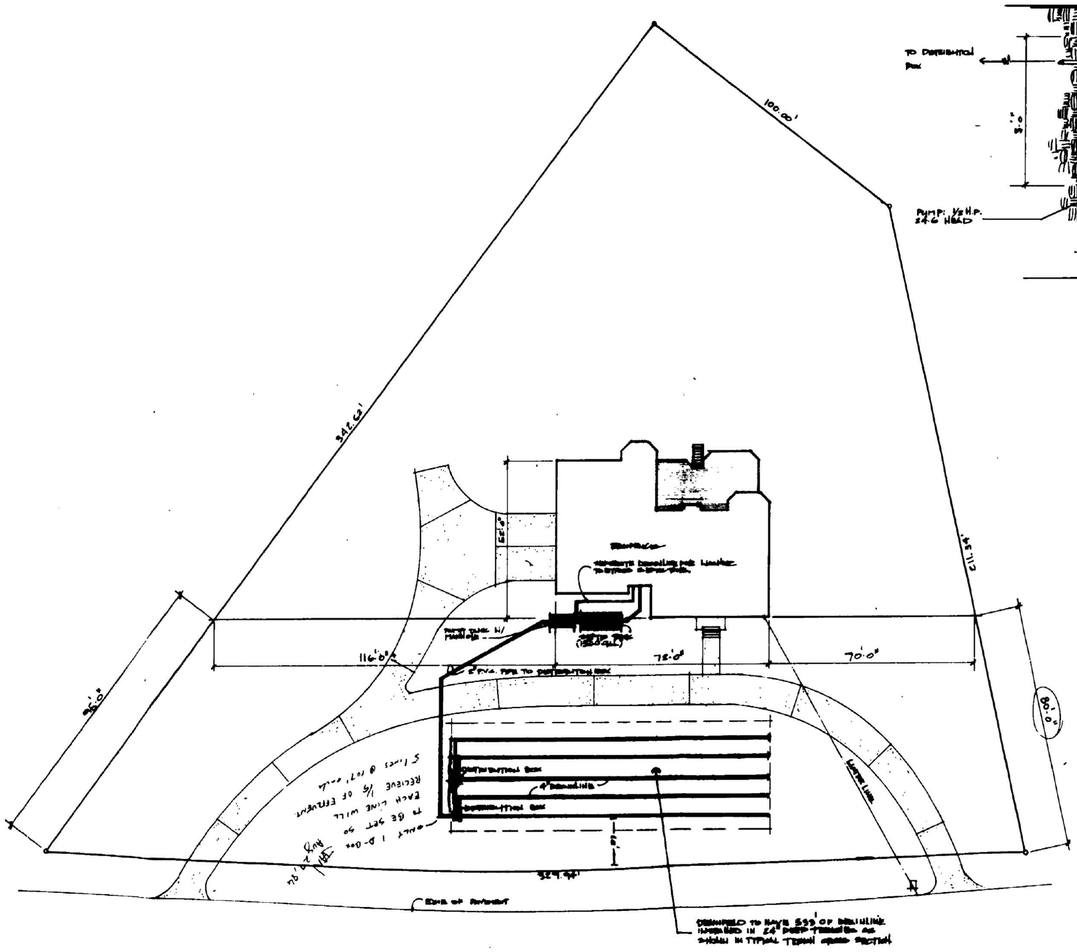

HIGH RIDGE ROAD

WASTE DISPOSAL PLAN · 1"=20'-0"

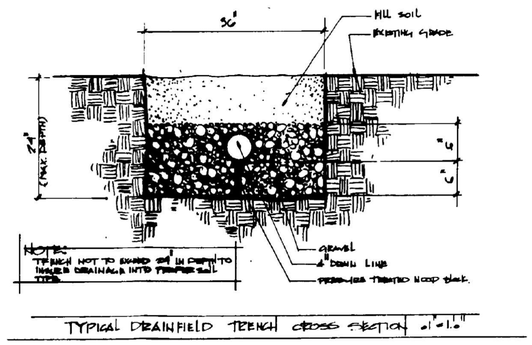

TYPICAL DRAINFIELD TRENCH CROSS SECTION 1"=1'-0"

612 - A

3973 - HIGH RIDGE RD.

CUSTOM HOMES BY
nbi nance brothers
165 S Trade St., Matthews, N.C. (704) 847-5633

A RESIDENCE FOR [illegible]	DATE 8-25-86	DWG NO. 2
ADDRESS Lot 4 High Ridge Road Mecklenburg Plantation	REVISIONS	
	DRAWN BY [illegible]	OF 6

MARTIN FILMING