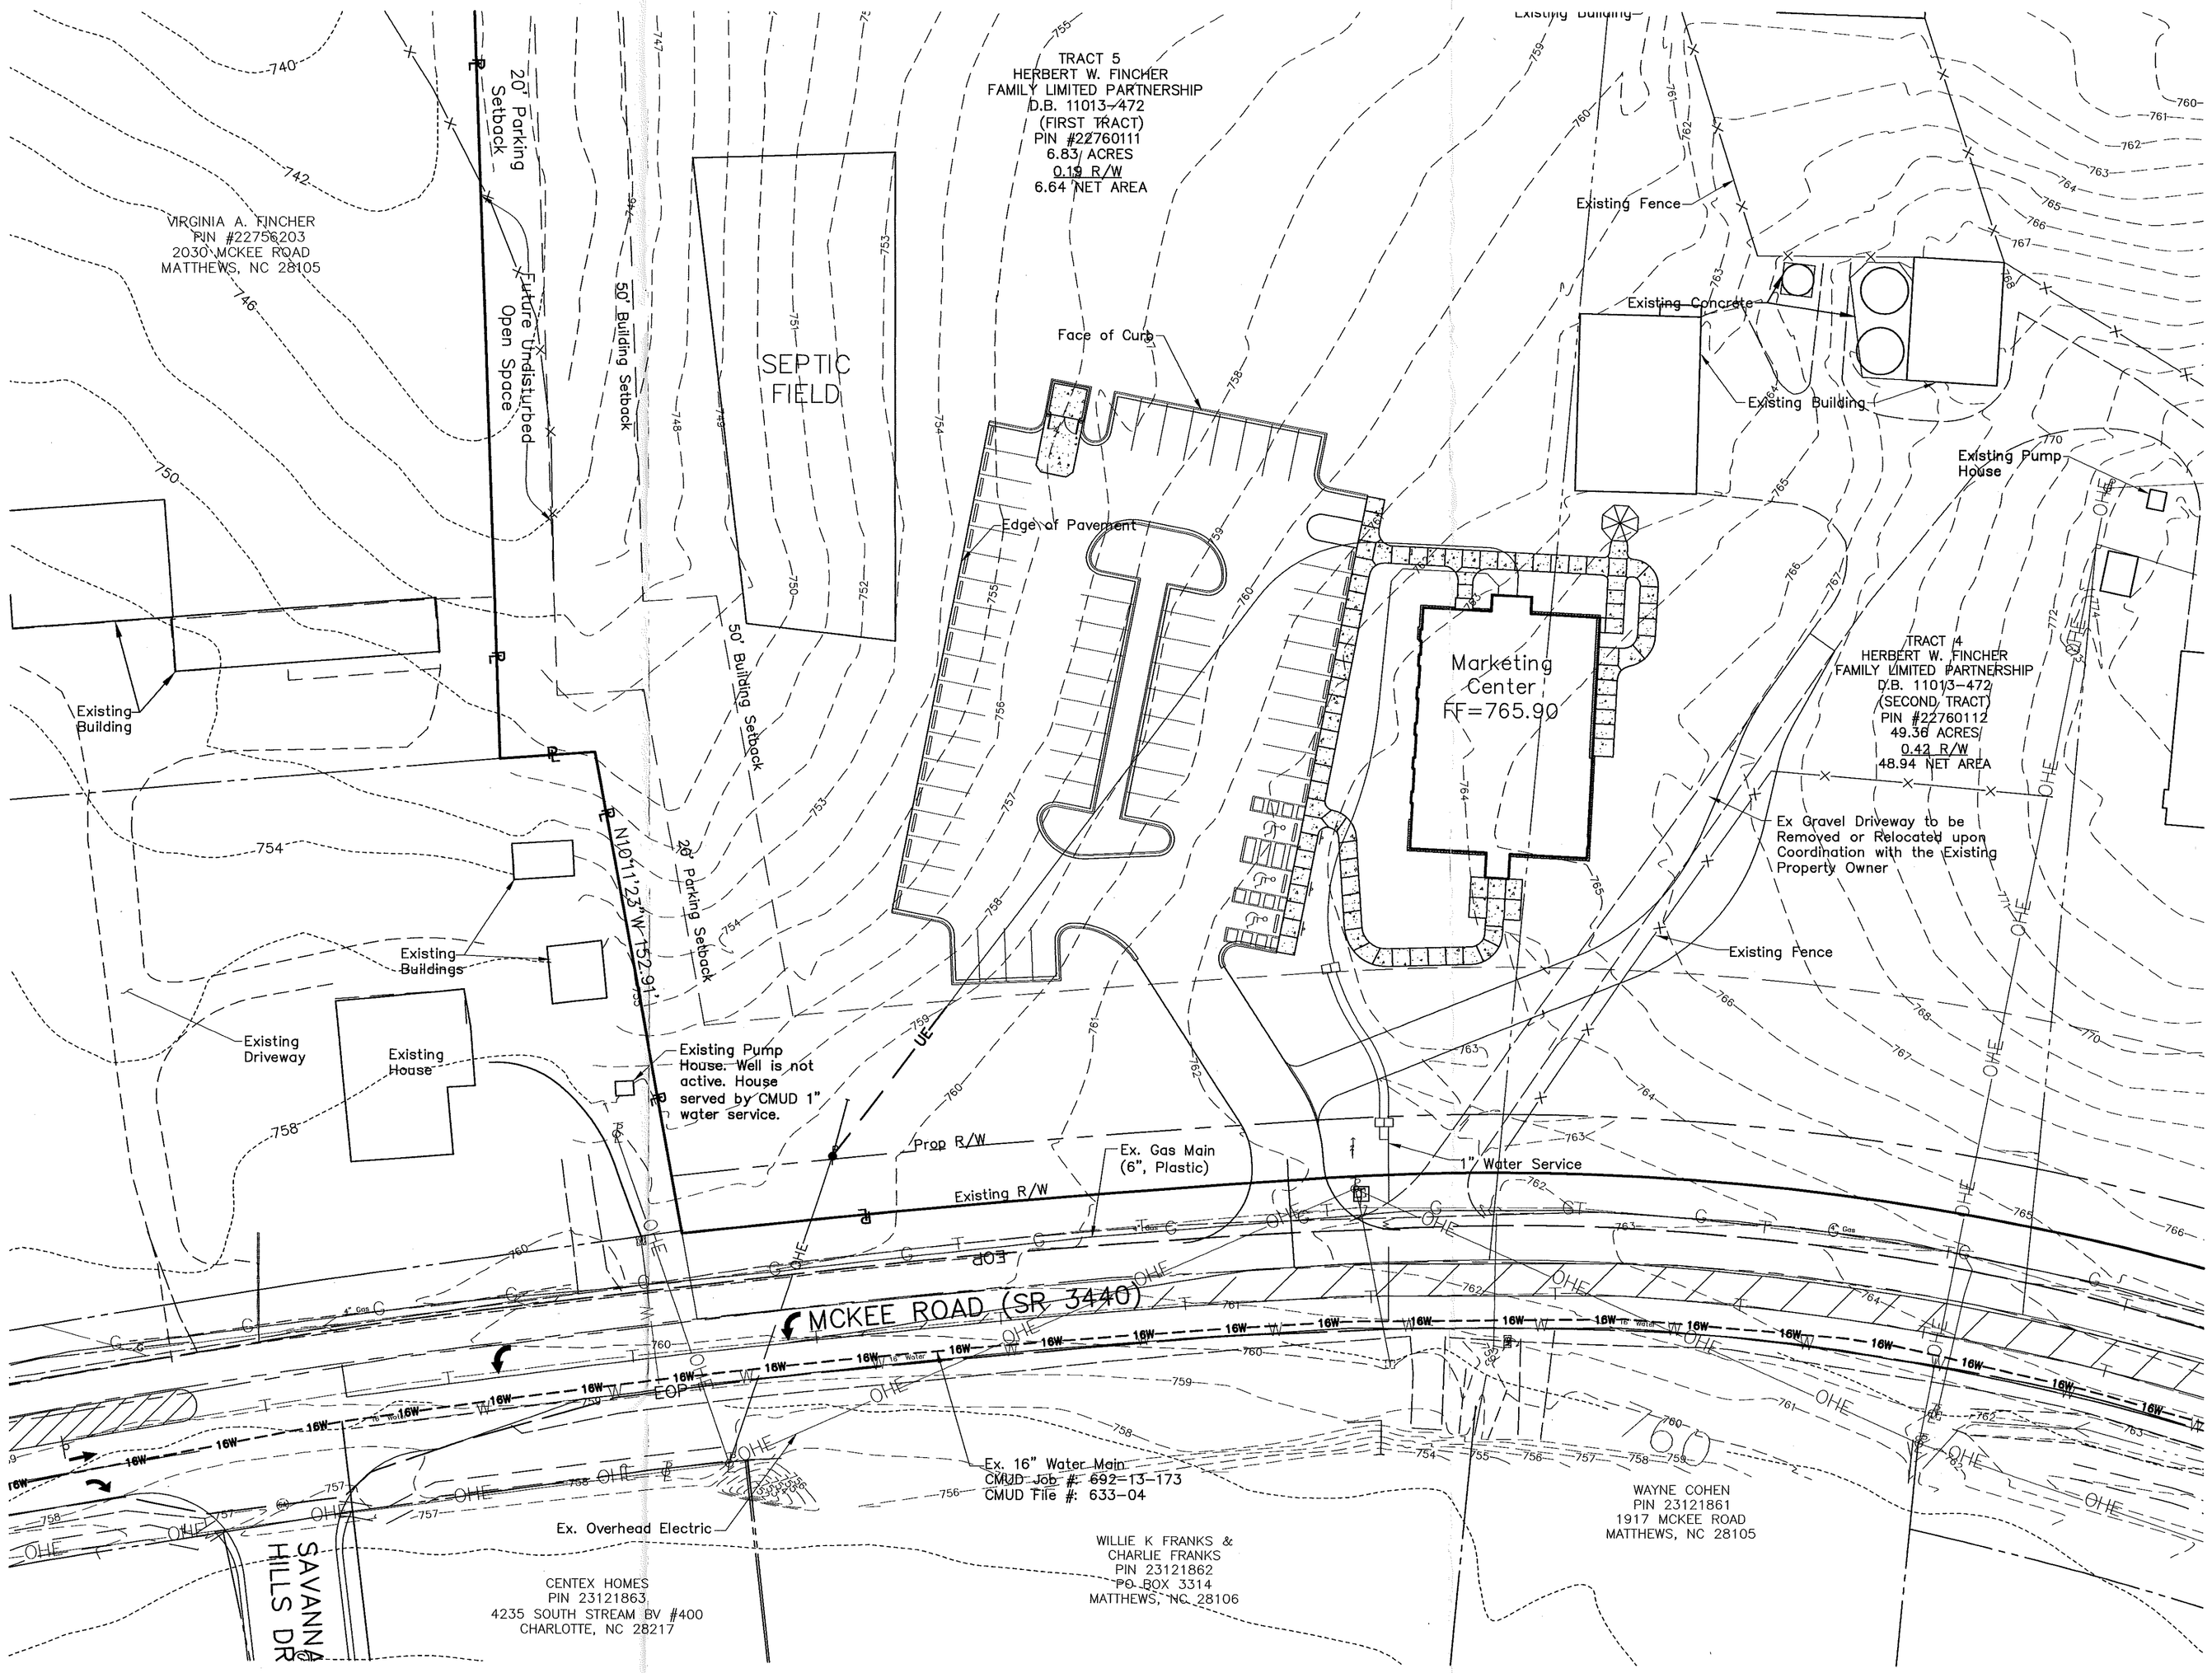


Client:

Erickson Retirement Communities

EMH&T
Evans, Mechwart, Hambleton, & Tilton, Inc.
Engineers • Surveyors • Planners • Scientists
8307 University Executive Park Drive, Suite 231, Charlotte, NC 28262
Phone: 704.548.0333 Fax: 704.548.0334

M C M X X V I

Project Title:

MATTHEWS CAMPUS

MCKEE ROAD

Date:	Issued for:
2-4-2008	Erickson Cost Analysis
2-21-2008	Submit for Permits

Project Number: 2007-0342

Sheet Title:

SEPTIC FIELD EXHIBIT

Sheet Number: 1/1